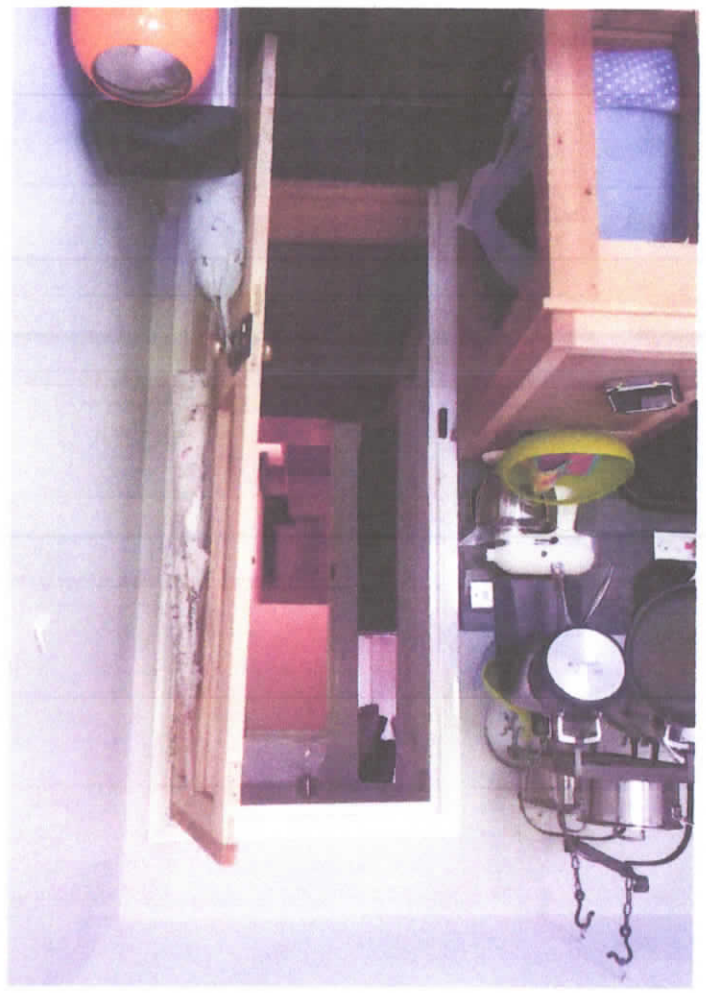

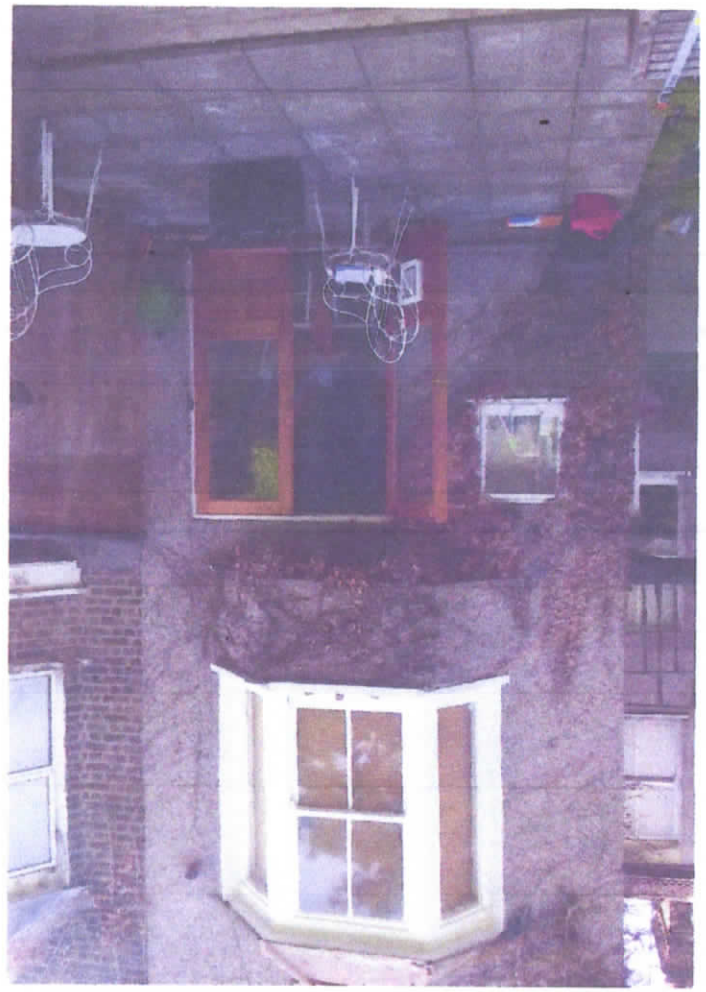

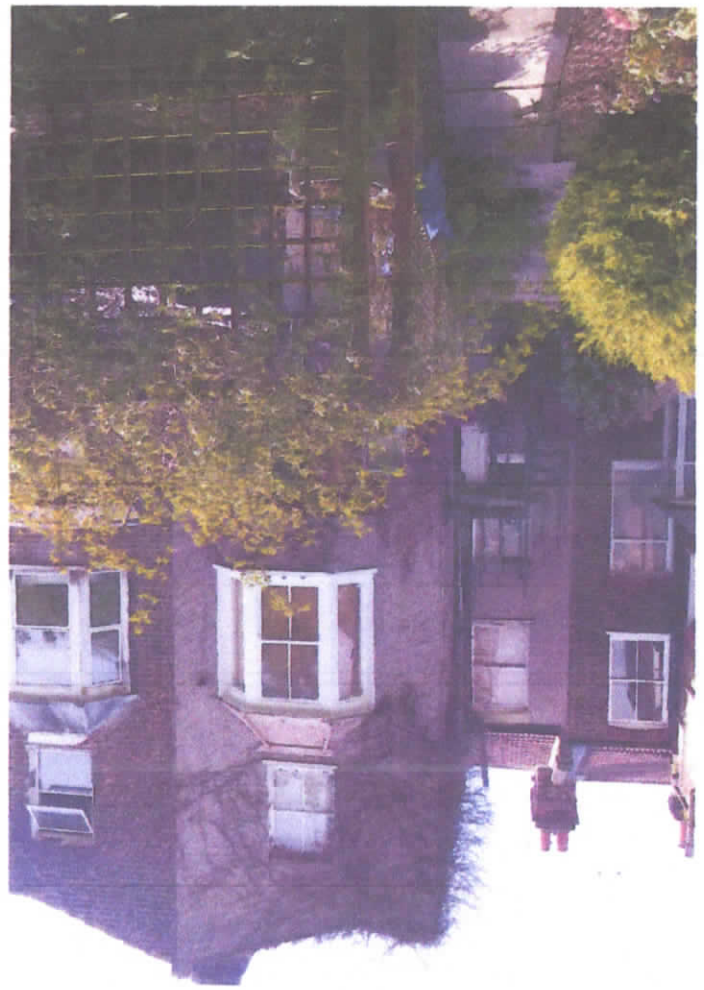



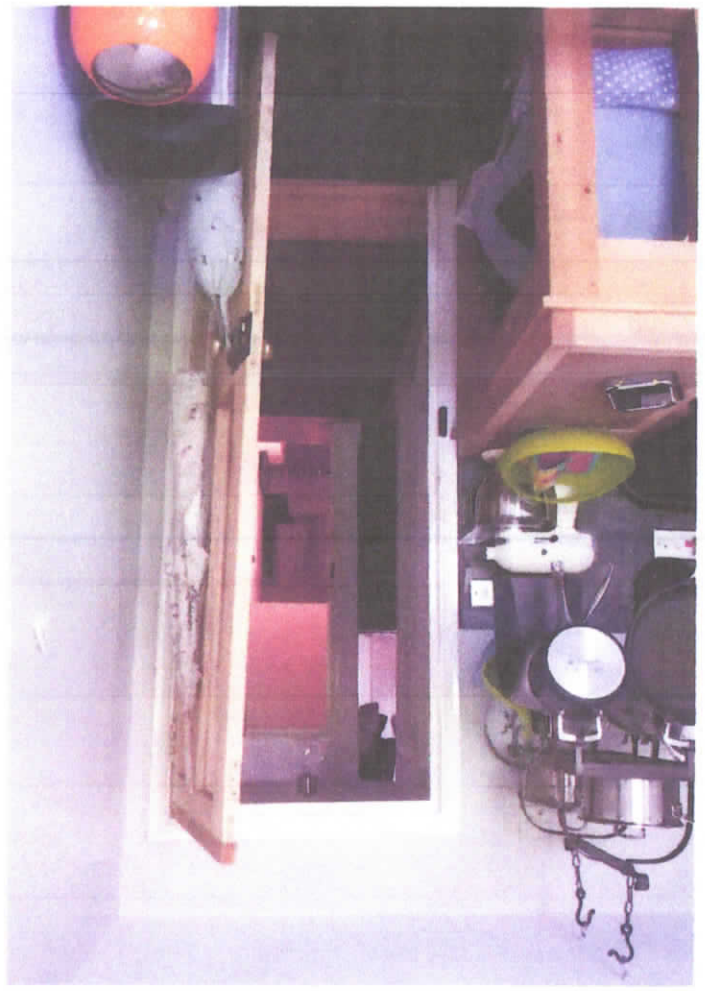



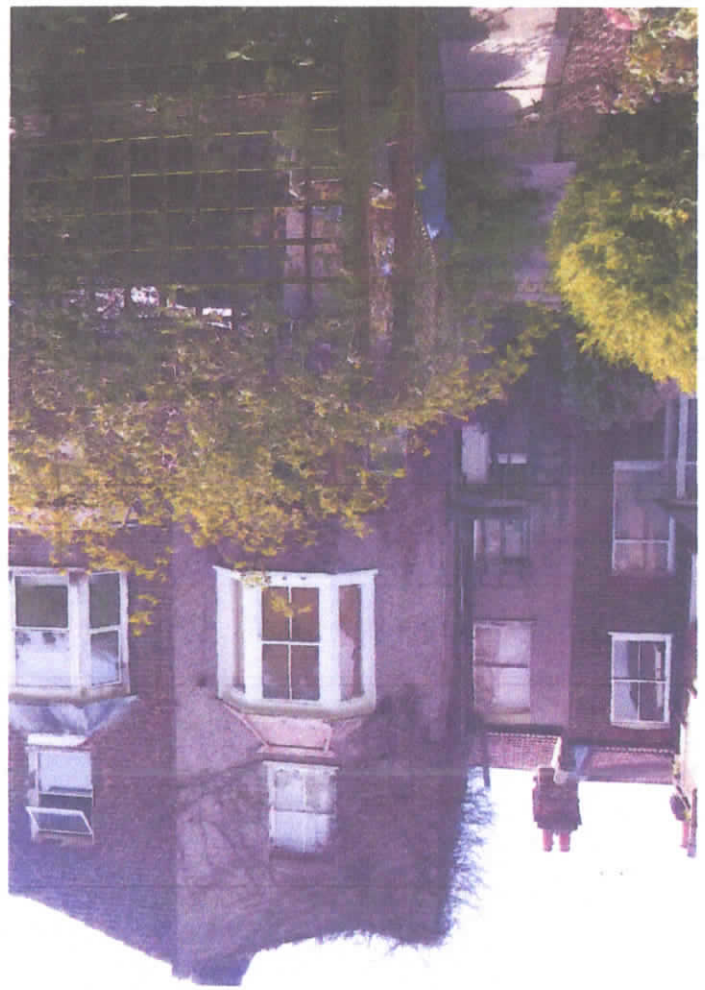



Street wise

Map data

SITE LOCATION PLAN
AREA 2 HA
SCALE 1:1250 on A4
CENTRE COORDINATES: 531310, 188645



N

Supplied by Streetwise Maps Ltd
www.streetwise.net
Licence No: 100047474
22/05/2015 08:55



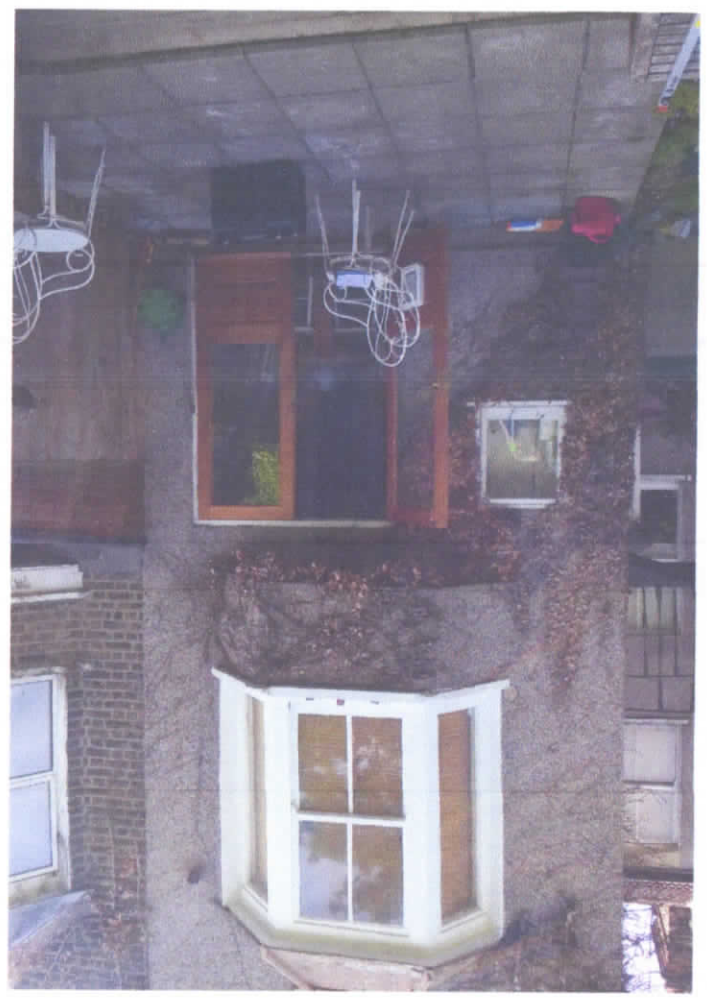

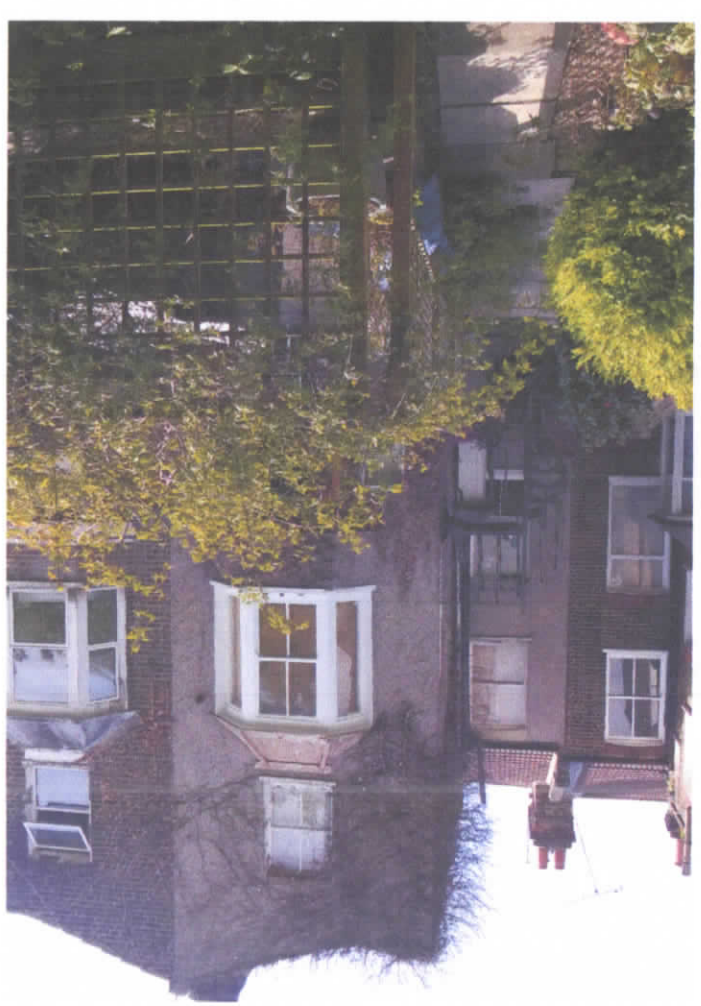



SITE LOCATION PLAN
AREA 2 HA
SCALE 1:1250 on A4
CENTRE COORDINATES: 531310, 188645

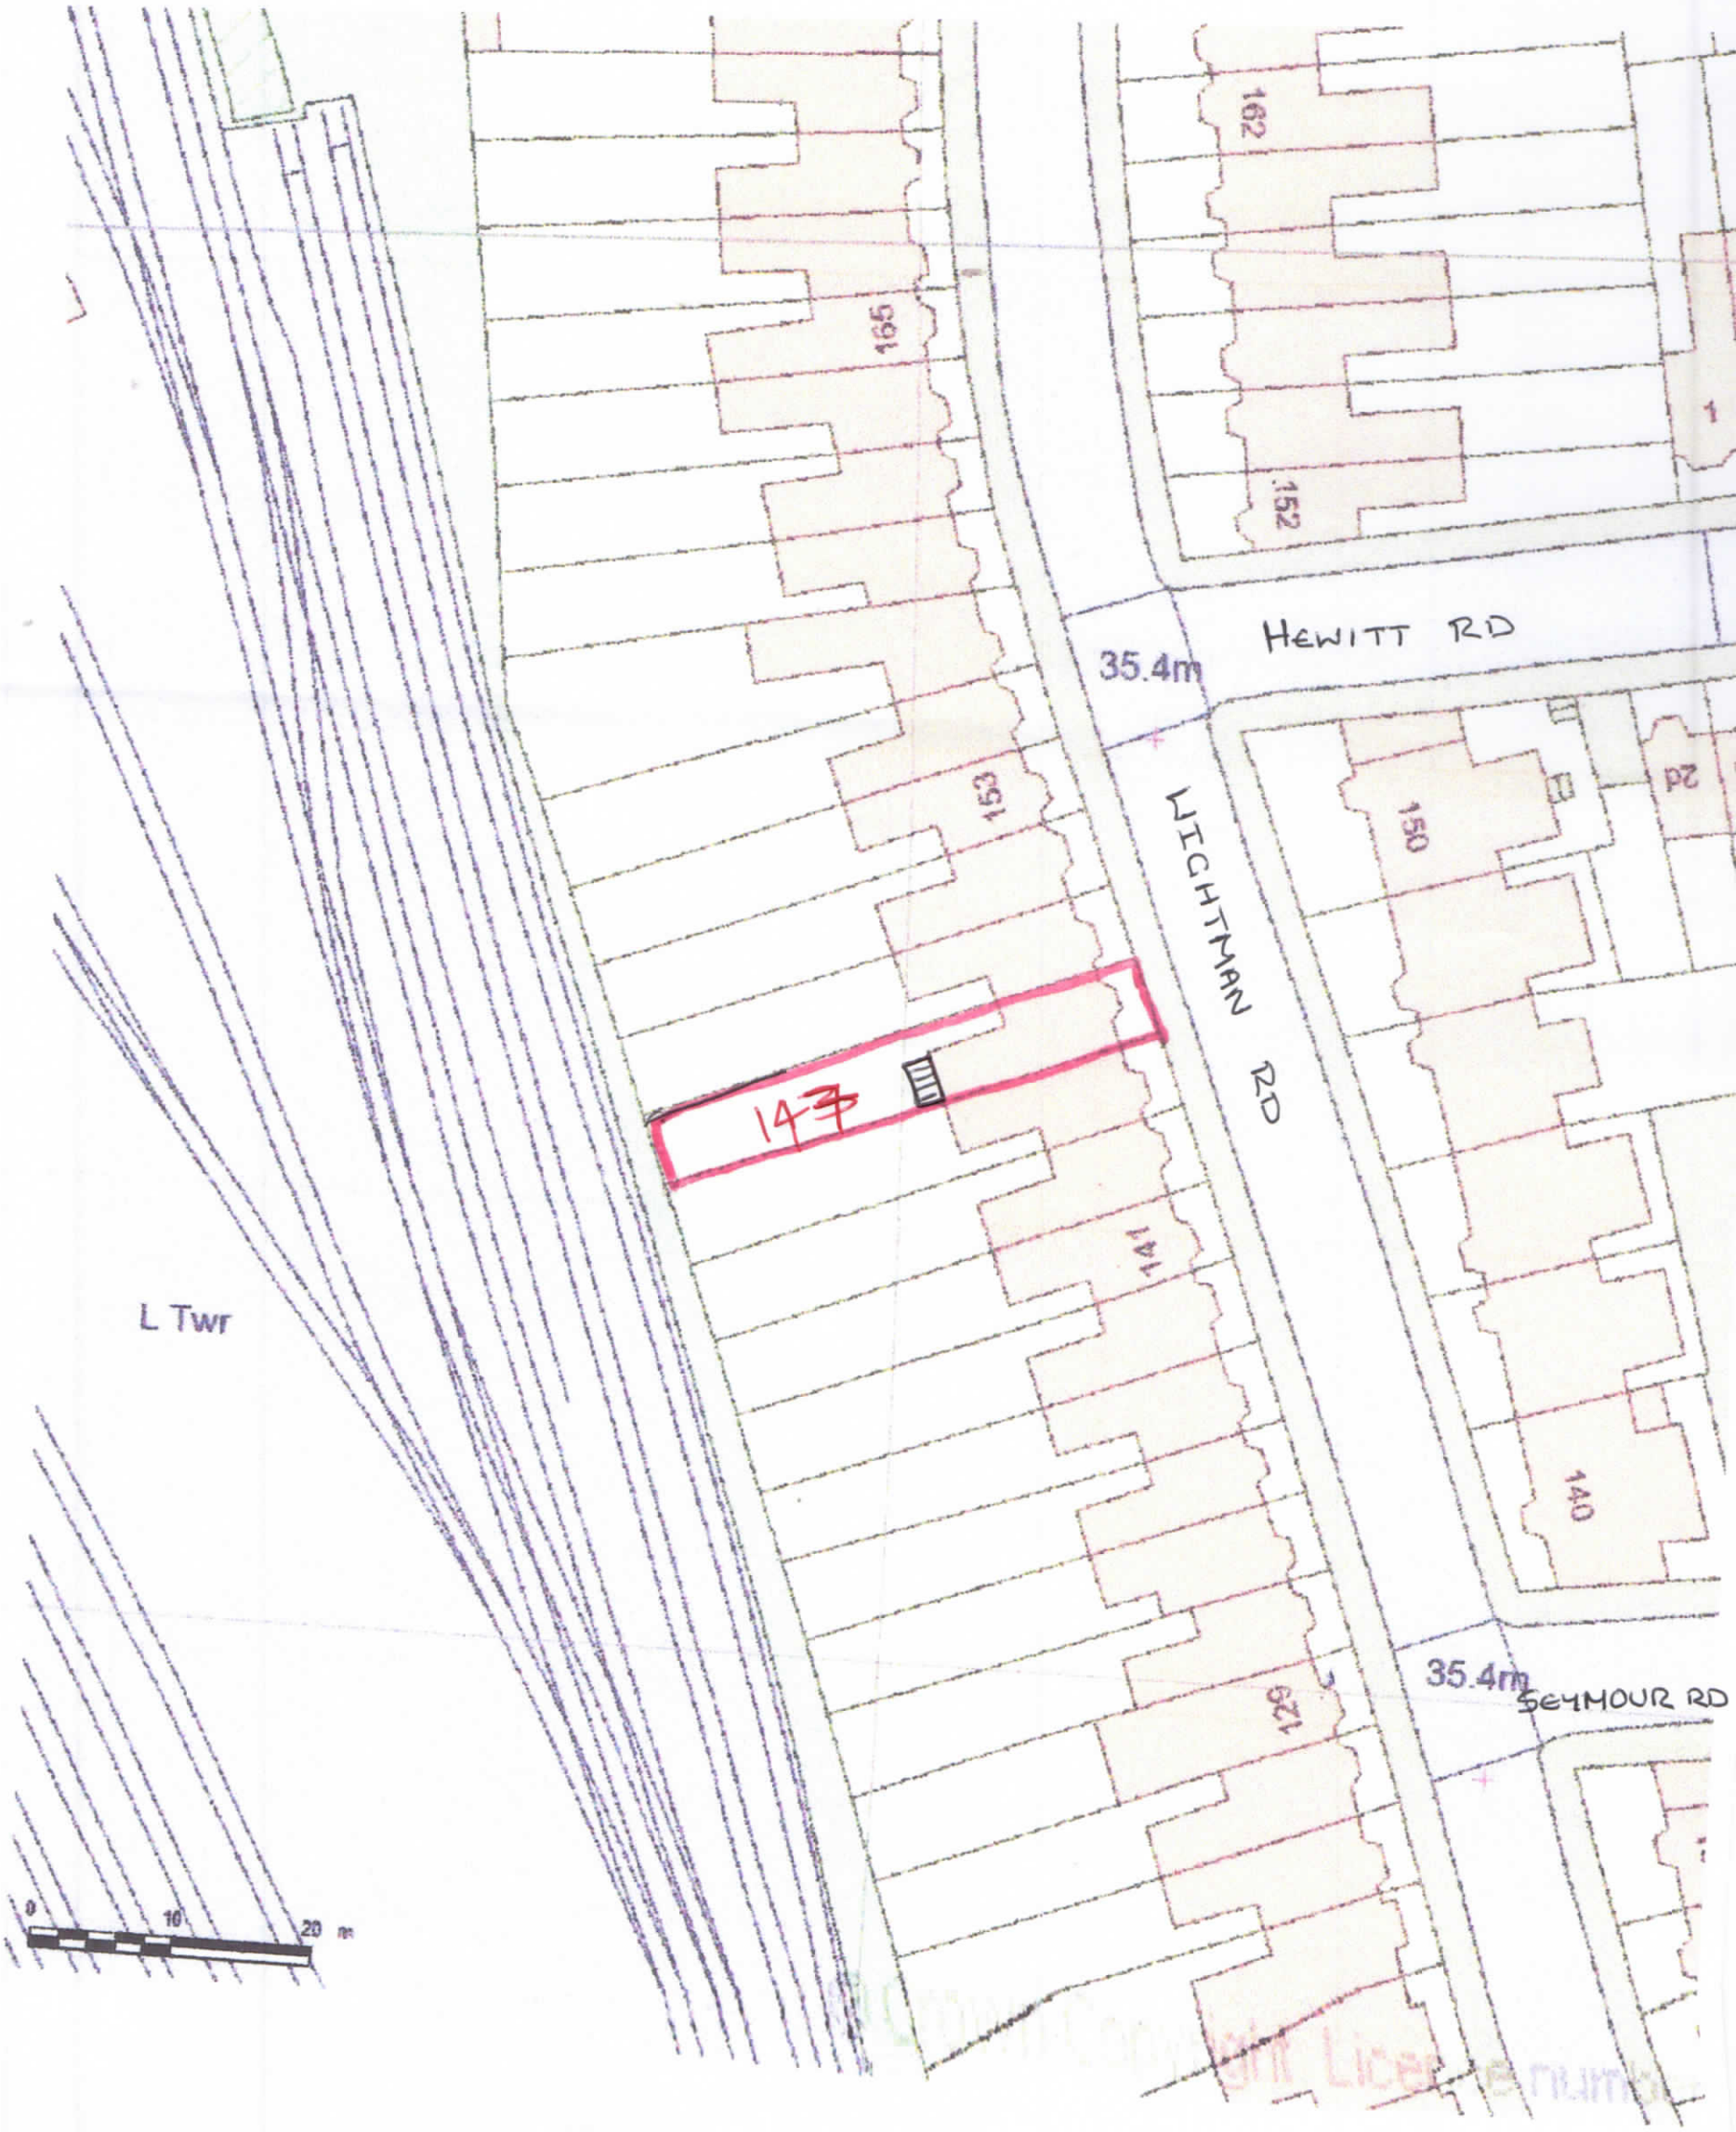

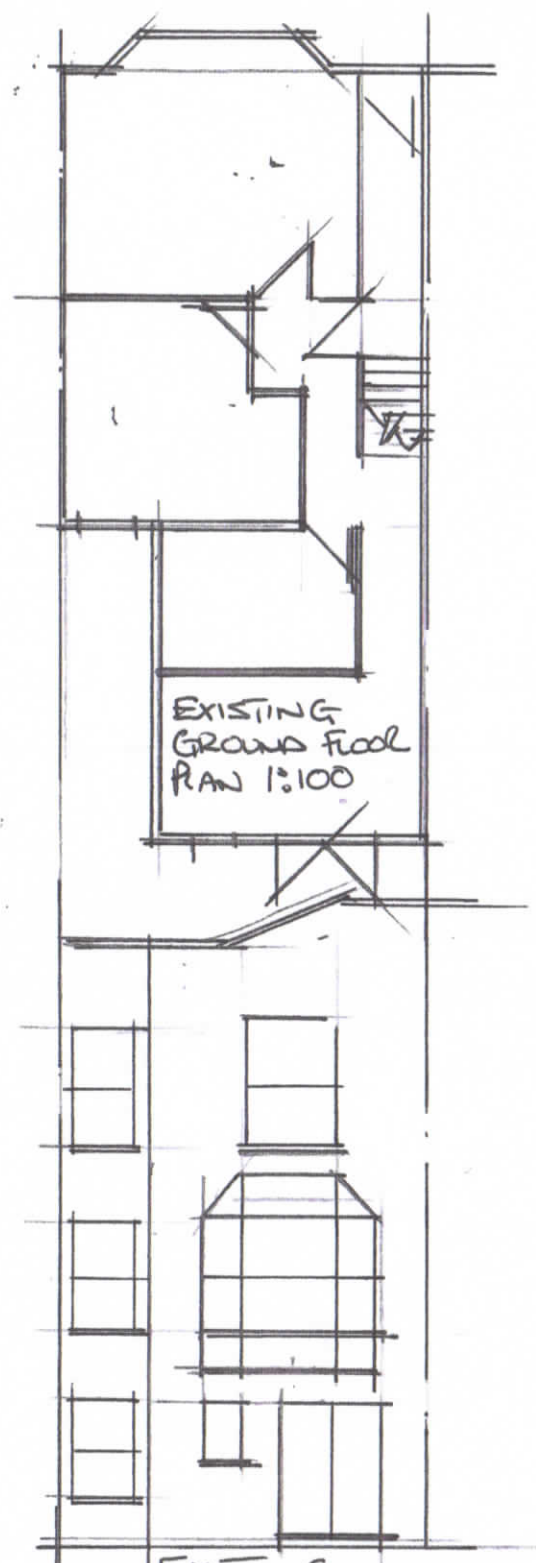

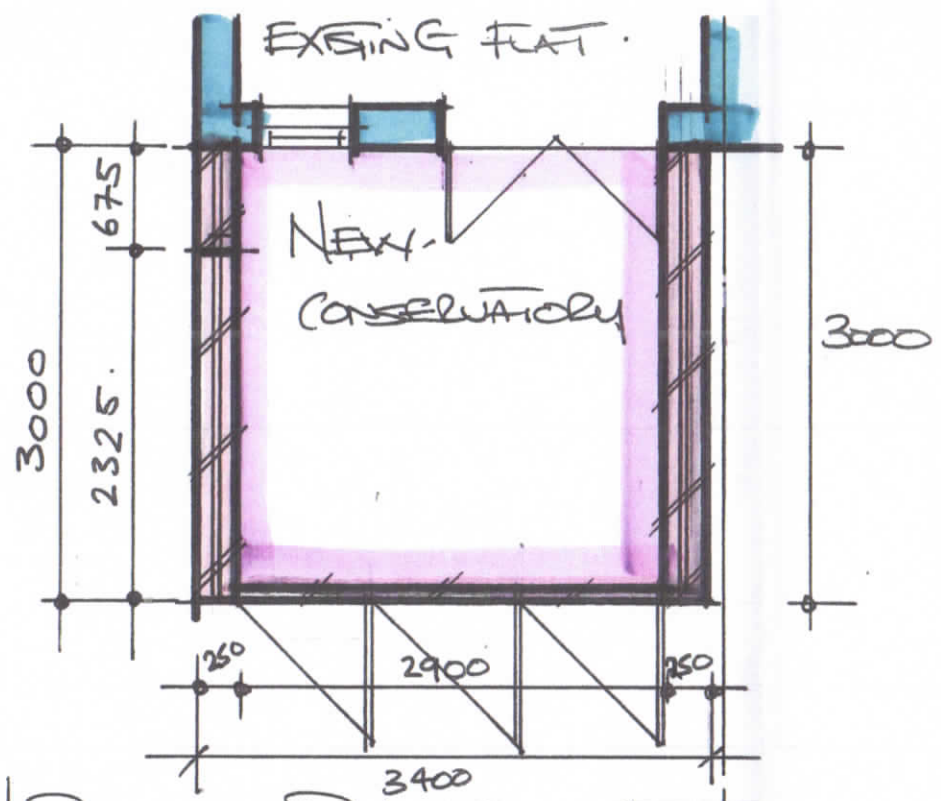

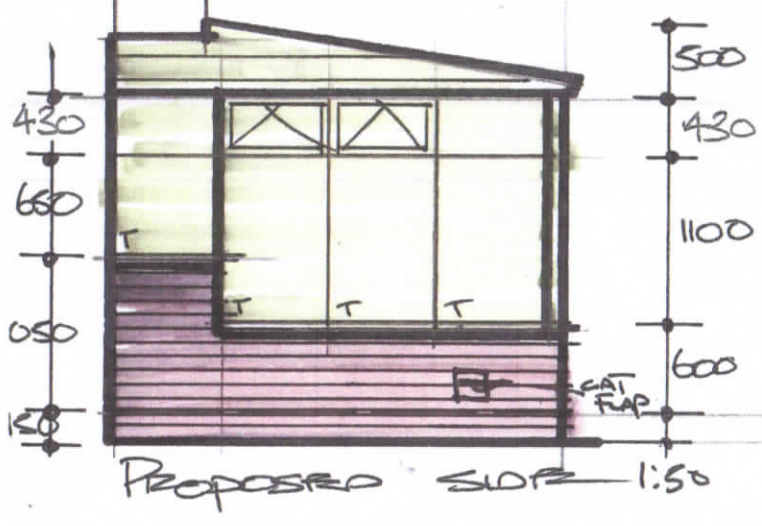



① GREY ROOF AND FRAMES WITH GREEN GLASS TO ROOF & CLEAR GLASS TO FRAMES

HATCHING FACE BRICK WITH MODERN STOCK BRICKS

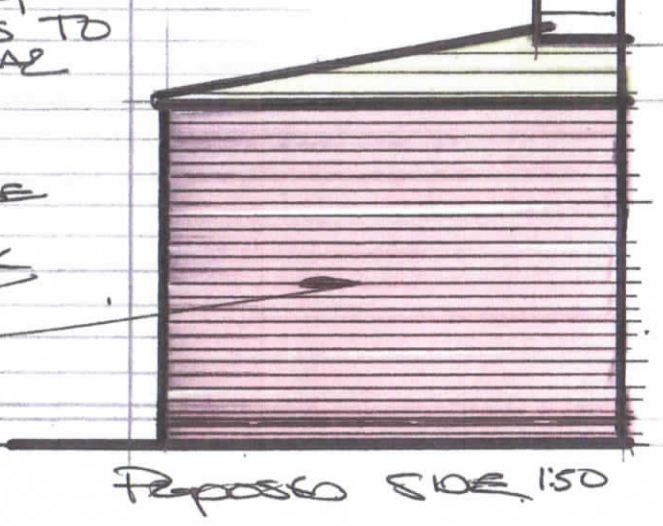

8-FOLD DOORS SUNK 20mm BELOW FINISH FLOOR LEVEL.

CUSTOMER TO OBTAIN ANY PARKING PERMITS PLEASE.

SKIP ⇒ PERMITS REQ.

ACCESS ⇒ THROUGH HOUSE

EXISTING BRICK ⇒ MODERN YELLOW STOCKS

BASE TEAMS MUST CHECK HOUSE WALLS LEVELS.

JOB TITLE.

PROPOSED SINGLE STOREY CONSERVATORY..

1:50
1:100

1:2
1:100

4Seasons Construction
Your home improvement specialist

CUSTOMER BRONTE/BAYLEY.
147 WIGHTMAN ROAD
LONDON N8 0BB
TEL 07786247004

Unit 25 Halmault Works
Halmault Road
Little Heath
Essex RM6 5BT
T: 0845 370 1006 | F: 0845 370 1009

JOB N° GRE526	DATE 15.5.15.
SCALE 1:50 1:100	DRAWN:

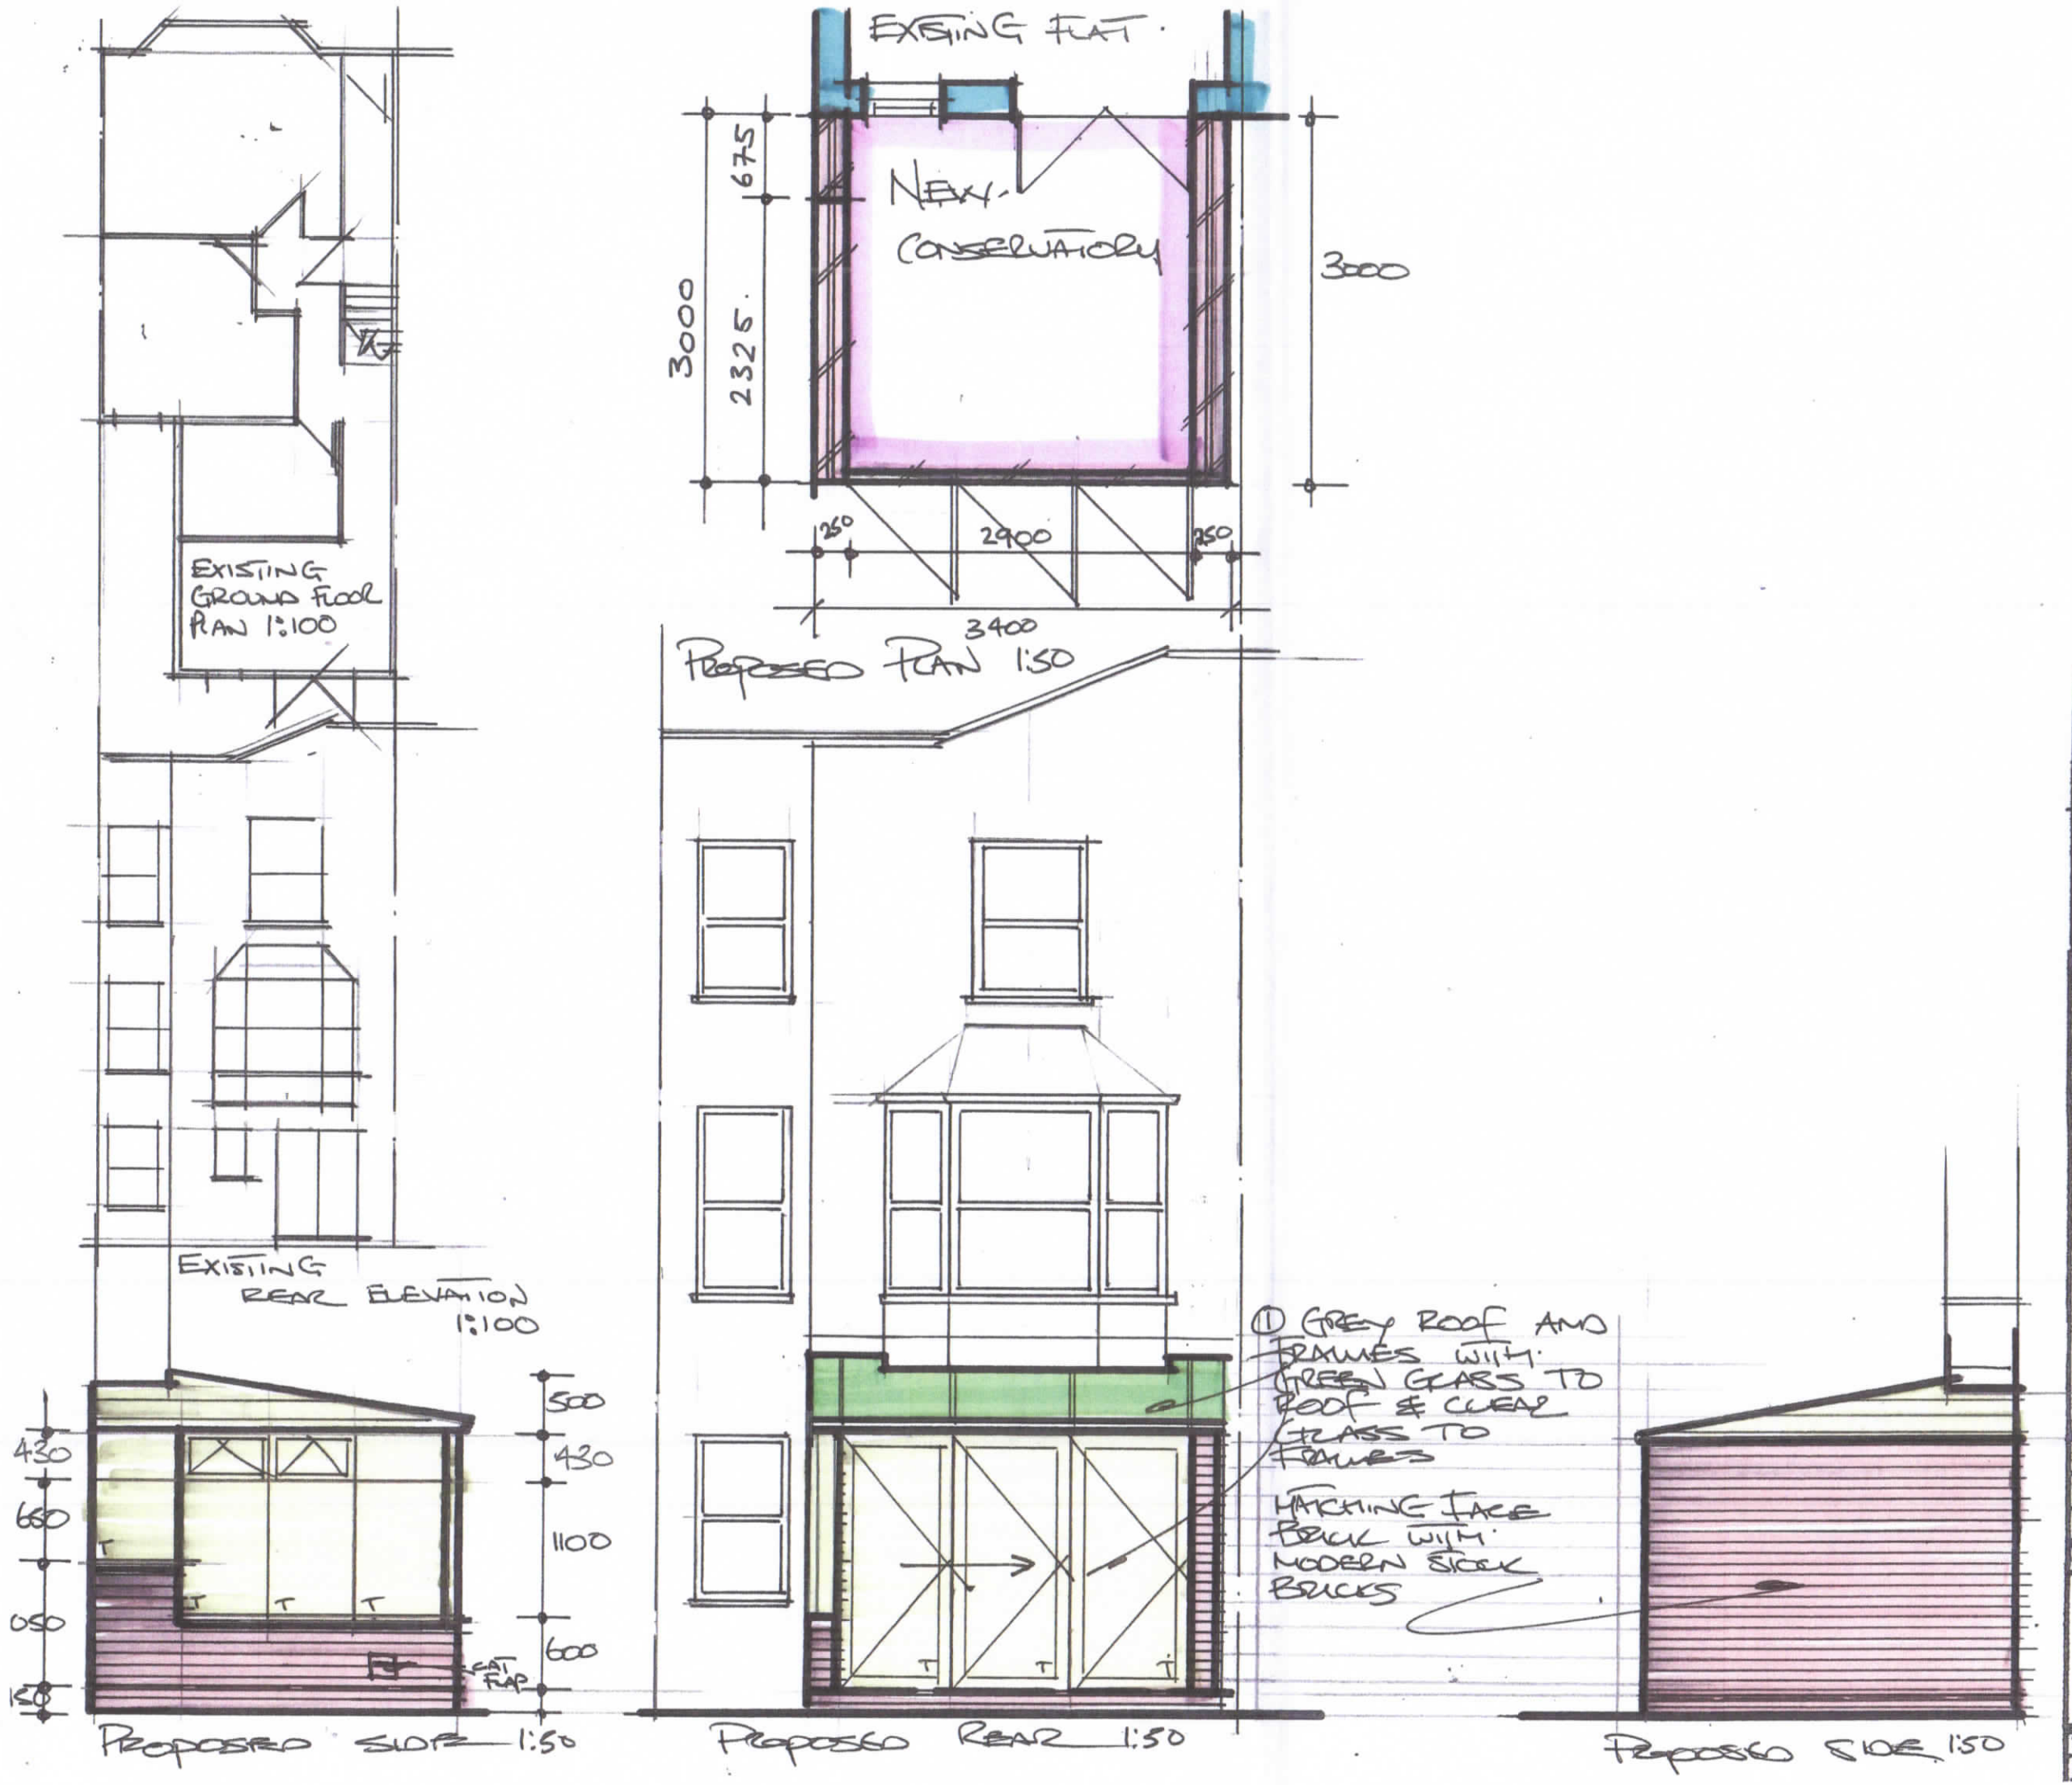

BI-FOLD DOORS SUNK 20MM BELOW FINISH FLOOR LEVEL

CUSTOMER TO OBTAIN ANY PARKING PERMITTES PLEASE.

SKIP ⇒ PERMITTE REQ.

ACCESS ⇒ THROUGH HOUSE

EXISTING BRICK ⇒ MODERN YELLOW STOCKS

BASE TEAMS MUST CHECK HOUSE WALLS. LEVELS.

JOB TITLE.

PROPOSED SINGLE STOY CONSERVATORY.

1:50 1:100

1:2 1:100

4Seasons Construction
Your home improvement specialist

CUSTOMER BRONTE/BAYLEY.
147 WIGHTMAN ROAD
LONDON N8 0BB
TEL. 07786247004

Unit 25 Hainault Works
Hainault Road
Little Heath
Essex RM6 5BT
T: 0845 370 1006 | F: 0845 370 1009

JOB Nº GRE.	DATE 4/5/15.
SCALE 1:50 1:100	DRAWN.