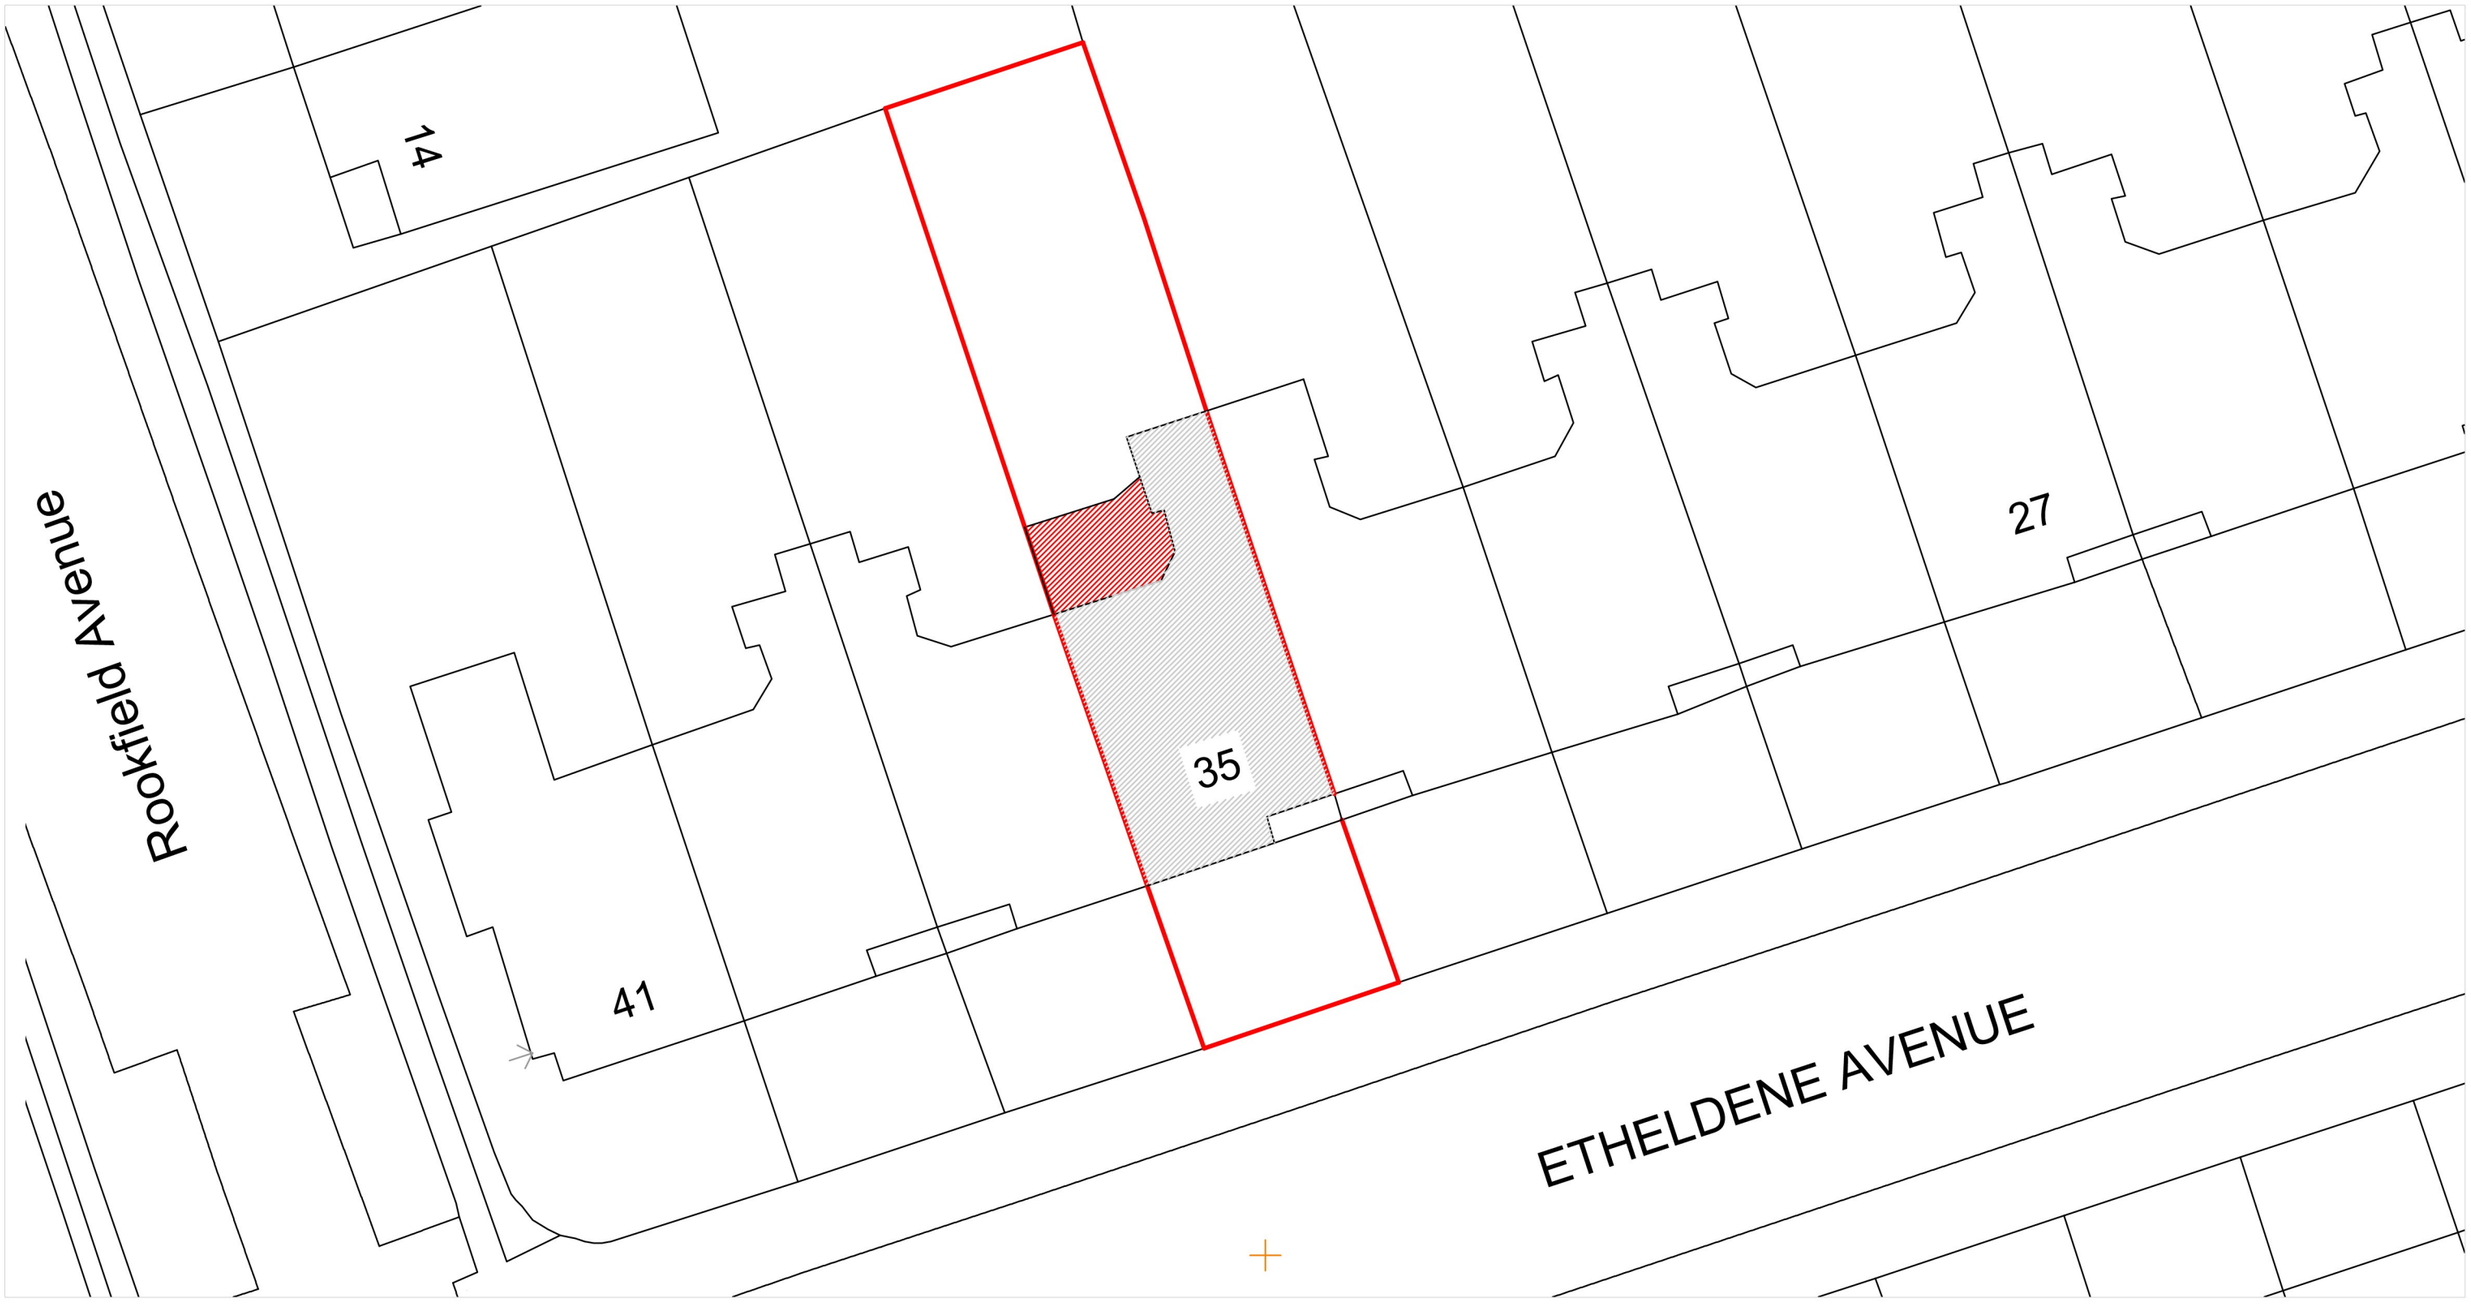

Block Plan of Proposed Site
Scale 1:200

endymion architects

1 Nightingale Mews,
Hornsey, London
N8 7RA
Tel: 020 8340 0004
Email: ea@endymion-architects.com
Website: www.endymionarchitects.com

Project:
35 Etheldene Avenue,
London,
N10 3QG

Client:
Mr W. Dowber

Drawing:
Block Plan of Proposed Site

Number:
322-2-01

Scale:
1:200 @ A3

Drawn:
OHC

Date:
29/09/2014

Check:
JED

Revisions:
J- 21/05/15 Extension pulled back to 3m on West boundary wall

1:200 Scale bar
0m 2 4 6 8 10

N