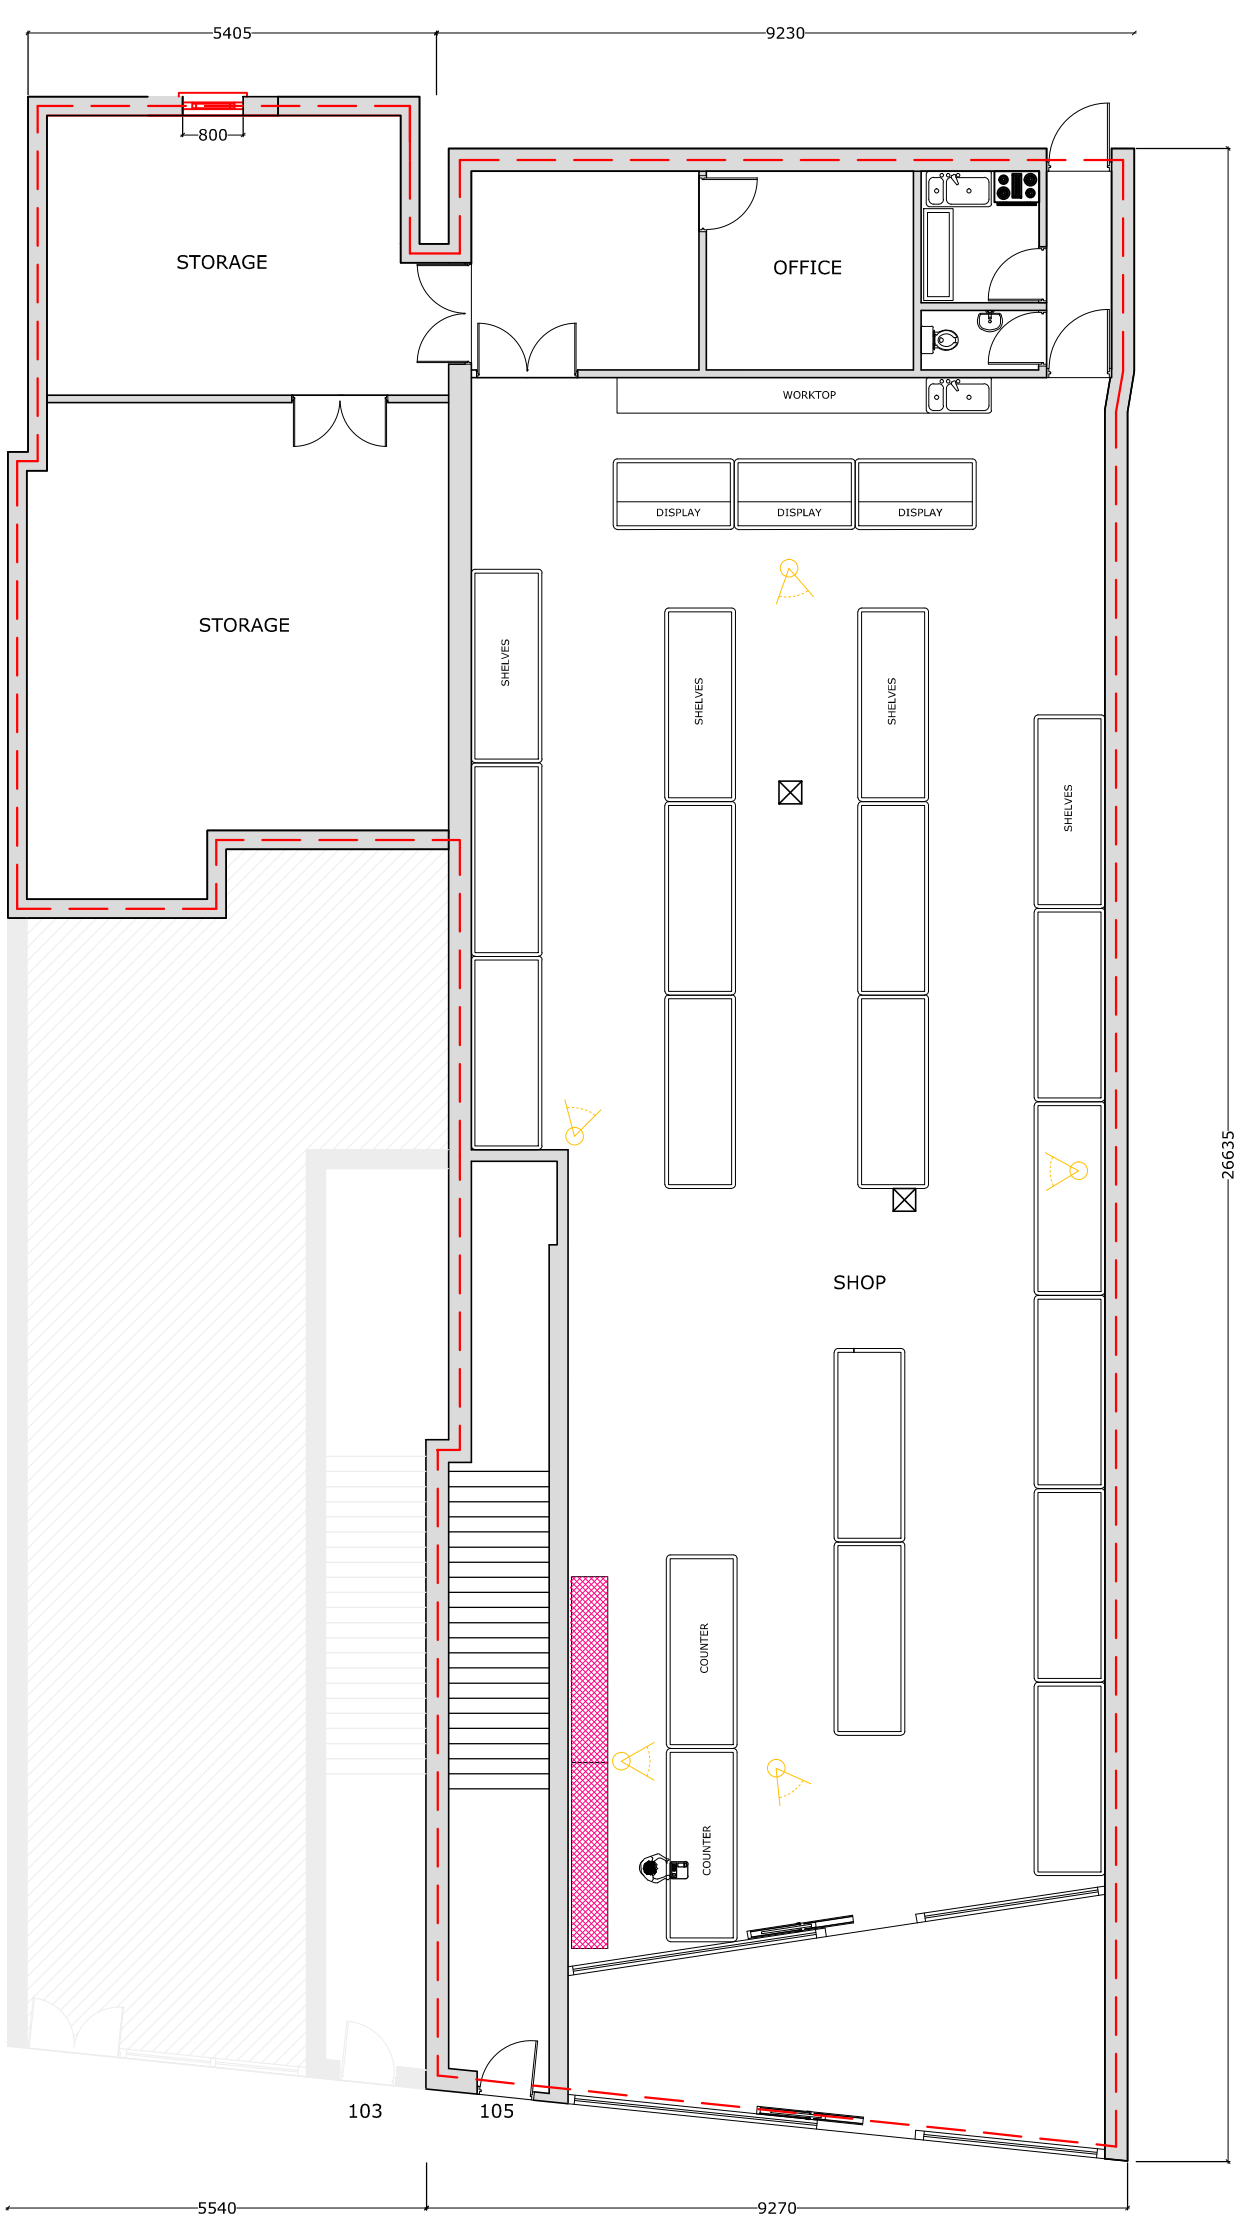

PROPOSED GROUND FLOOR PLAN

LEGEND

- AMBIT OF PREMISES
- LIQUOR SALES
- SAFETY LIGHTING
- S — SMOKE DETECTOR
- CARBON DIOXIDE FIRE EXTINGUISHER
- 9 LT. WATER FIRE EXTINGUISHER
- S22 — INTERNALLY ILLUMINATED FIRE ESCAPE SIGN (BS 5266)
- FD30S — 30min FIRE RESISTANCE DOOR (FIRE DOOR TO HAVE INTUMESCENT STRIPS AND SELF CLOSER)
- CCTV OPERATING SYSTEM
- FIRE BLANKET IN CONTANIER

NOTE:
1. All dimensions to be verified on site DO NOT SCALE DIRECTLY ON DRAWING.
2. All dimensions are in millimeters.
3. No works shall commence until all approvals and agreements have been obtained. These include, Planning, Building Regulations, Thames Water and Party Wall.
4. The Copyright of this drawing belong to Advance Planning and Licensig Limited.

0.5m 1 2 3 4 5
SCALE BAR 1:100

Drawing Title:
PROPOSED GROUND FLOOR PLAN

Scale 1:100 @ A3

Client: YUSUF MORGUN

Address:
103-105 WEST GREEN ROAD
N15 5DE

Revision : MAY, 2015

Drawing Number: 15.047.02

Advance Planning Licensing
Unit 17, Ashley House,
Ashley Road, London N17 9LZ
Telephone: (020) 8801 6601
Mobile (078) 7999 9178
E-Mail: advance.apl@gmail.com

ALL DIMENSIONS TO BE VERIFIED ON SITE