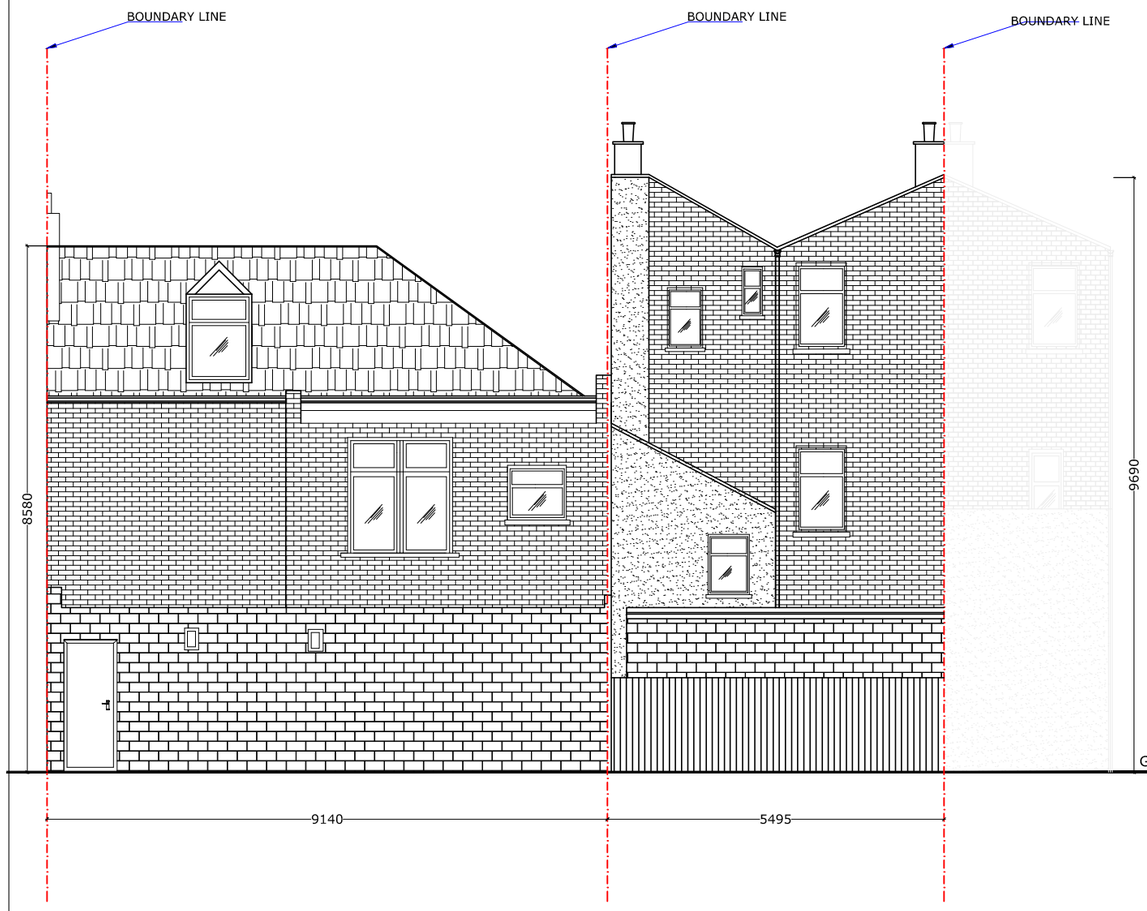

EXISTING REAR ELEVATION



PROPOSED REAR ELEVATION



Drawing Title: PROPOSED AND EXISTING REAR ELEVATION	Client: YUSUF MORGUN	Revision : MAY, 2015	*Advance Planning Licensing* *Unit 17, Ashley House,* *Ashley Road, London N17 9LZ* Telephone: (020) 8801 6601 Mobile (078) 7999 9178 E-Mail: advance.apl@gmail.com
Scale 1:100 @ A3	Address: 103-105 WEST GREEN ROAD N15 5DE	Drawing Number: 15.047.03	ALL DIMENSIONS TO BE VERIFIED ON SITE