Note: No dimensions to be scaled from this drawing.
All dimensions to be checked on site by contractor.
If in doubt contact architect.

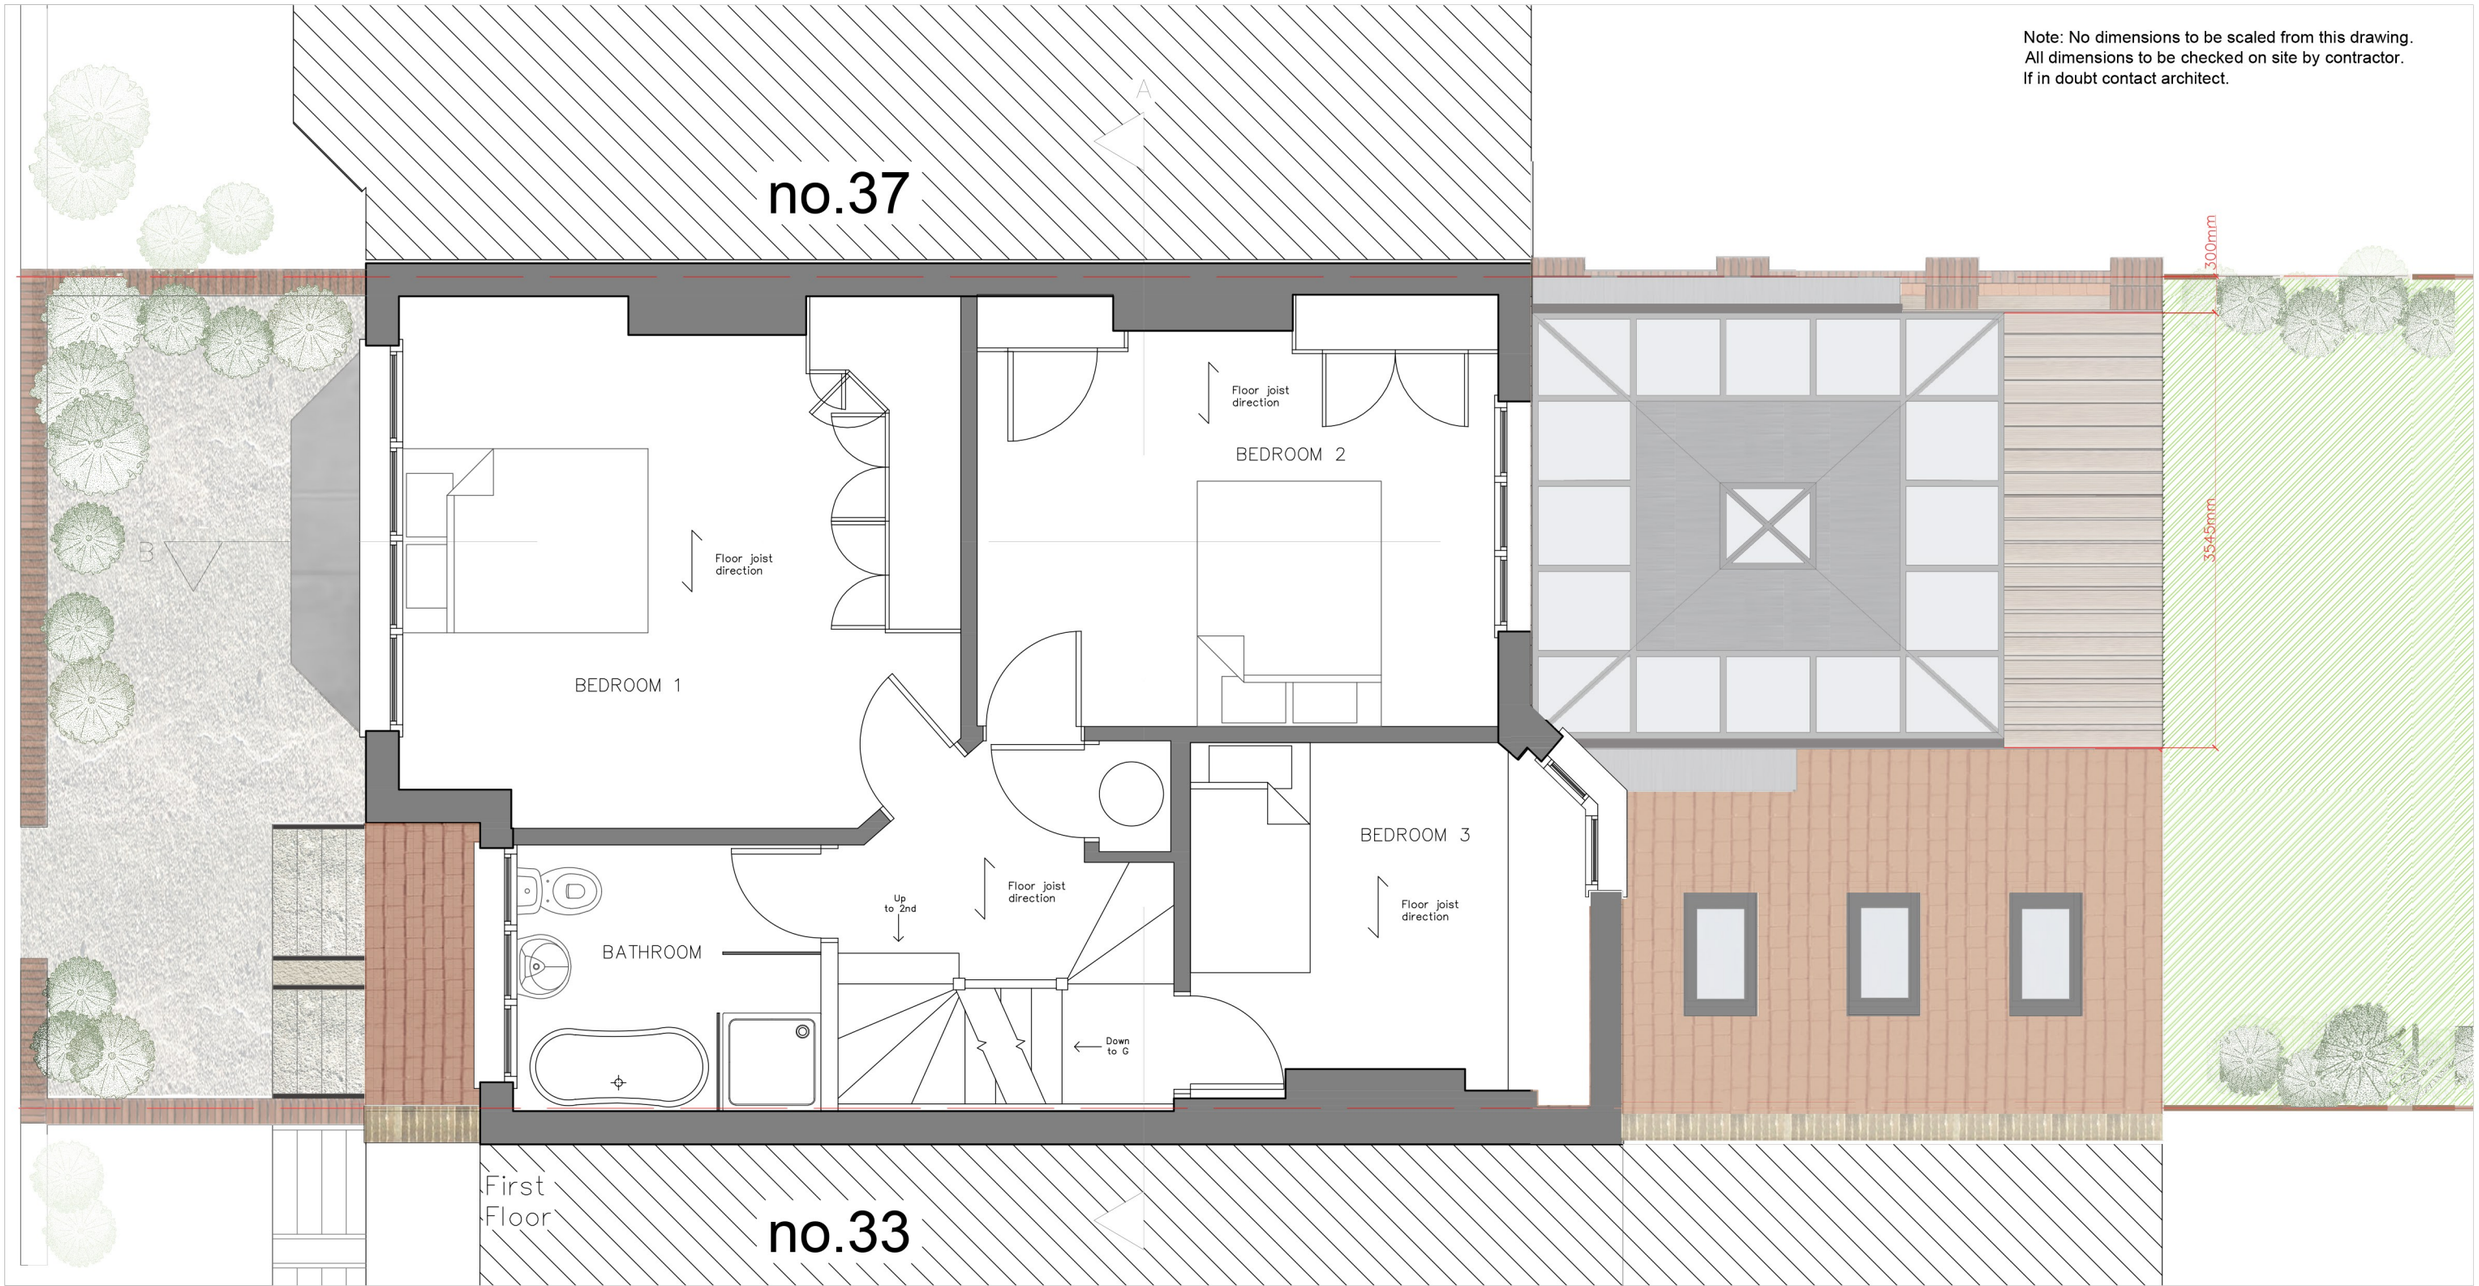

Proposed First Floor Plan
Scale 1:50

endymion architects
1 Nightingale Mews,
Hornsey, London
N8 7RA
Tel: 020 8340 0004
Email: ea@endymion-architects.com
Website: www.endymionarchitects.com

Project:
35 Etheldene Avenue, N10

Client:
Mr W. Dowbor

Drawing:
Proposed First Floor Plan

Number:
322-2-08

Scale:
1:50 @ A3

Drawn:
OHC

Date:
29/09/14

Check:
JED

Revisions:
J- 21/05/15 Extension pulled back to become 3m on the West boundary wall

1:50
Scale Bar 0m 1 2 3 4 5

N