34 STANHOPE GARDENS

36 STANHOPE GARDENS

38 STANHOPE GARDENS

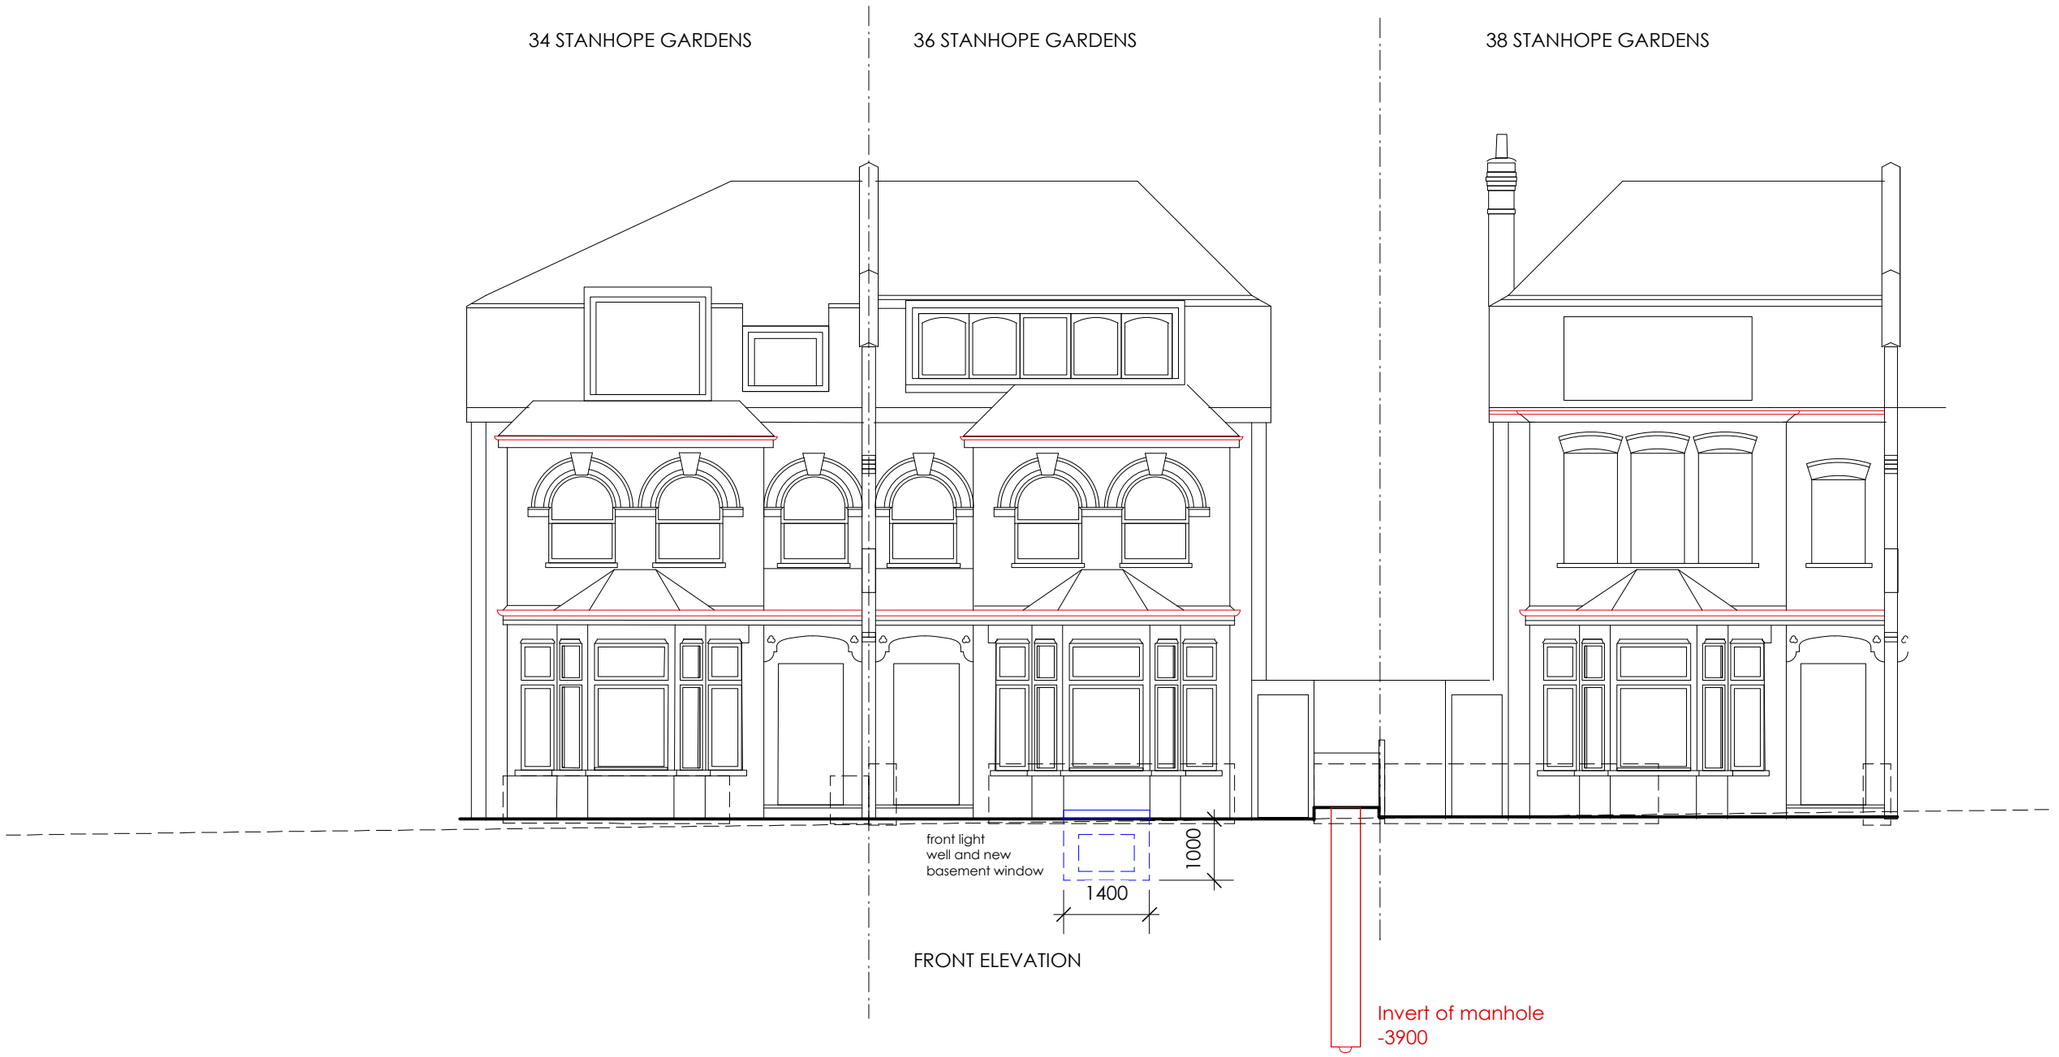

FRONT ELEVATION

SCHAMROTH + HARRISS ARCHITECTS

Ruth Schamroth RIBA
87 Muswell Hill Road, London N10 3HT
Tel 07957 313404
Fax 0870 121 9870

James Harriss RIBA
257 Kennington Road, London SE11 6BY
Tel 07961 125 042
Fax 020 7582 2879

www.schamrothandharriss.co.uk

Notes

1. All dimensions to be verified by the contractor before work commences.
2. The Architects are to be notified immediately if any discrepencies are found.
3. All shop drawings are to be approved by the architects before work commences.

	REVISIONS	DATE

This drawing is 1:100 when printed at A3 size

0 1 2 3 4m

N

job: **36 STANHOPE GARDENS N6 5TS**

title: Front Elevation
Proposal

scale: 1:100 date: May 15

drawing no: 2314 P14