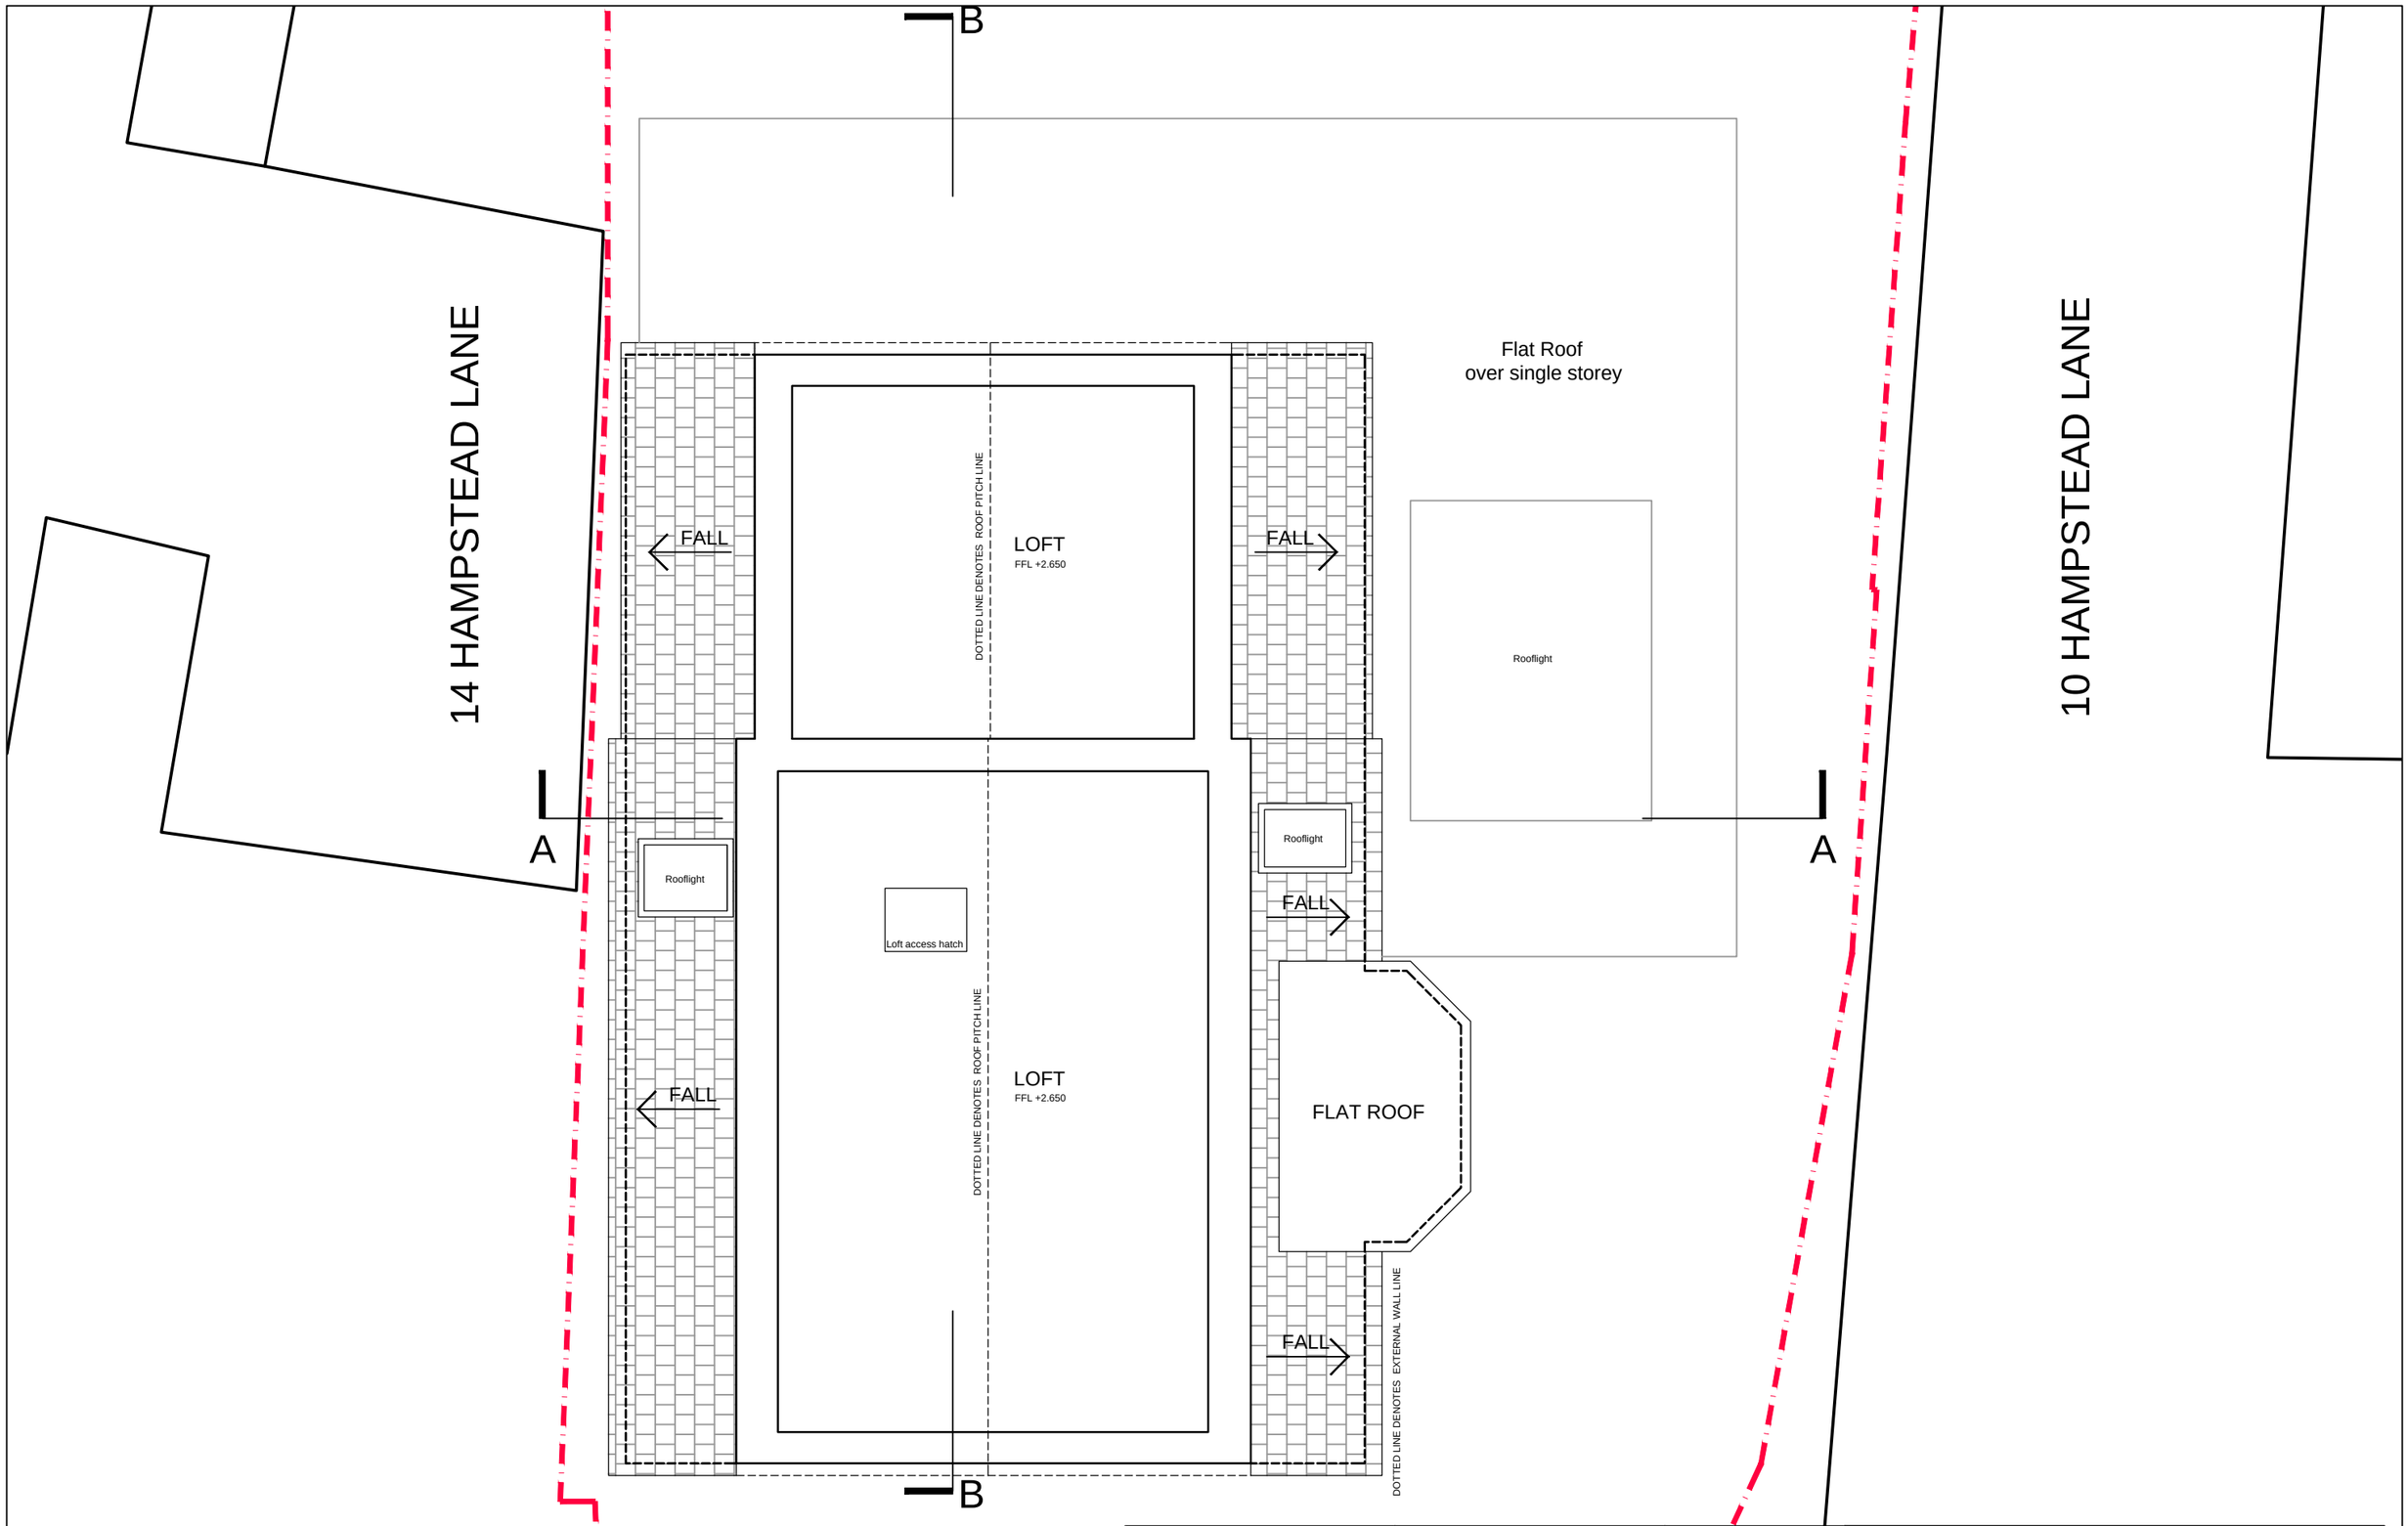


Notes	Revision
This drawing is to be read in conjunction with all related drawings. Do not scale from this drawing. All dimensions must be checked and verified on site before commencing any work or producing shopdrawings. Any ergulator should be notified immediately of any discrepancy. This drawing is copyright and remains property of STUDIO GIL LTD and may not be reproduced without permission	

Studio Gil LTD
116 Liverpool Road
London N1 0RE
T: +44(0)207 6177 932
E: mail@studio-gil.com

Project:	12 Hampstead Lane N6 4SB
Drawing Title:	Existing Loft Floor Plan
Drawing Number:	1404_PL_EX_15
Scale:	1:50@A3
Date:	June 2015
Revision:	-
Status:	[x] for information [ ] for tender [ ] for construction