All dimensions to be checked on site. This drawings is copyright of Mulalley and Company Ltd

NOTES:
PROPOSED COLOUR
RAL 3002



Existing Photos - Front Area 9
(between Blocks 21 -28 & 49 - 60)

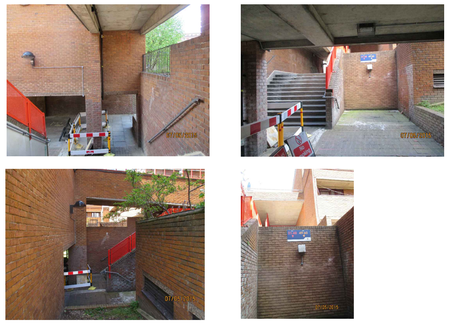

Existing Photos - Rear Area 9
(between Blocks 21 -28 & 49 - 60)

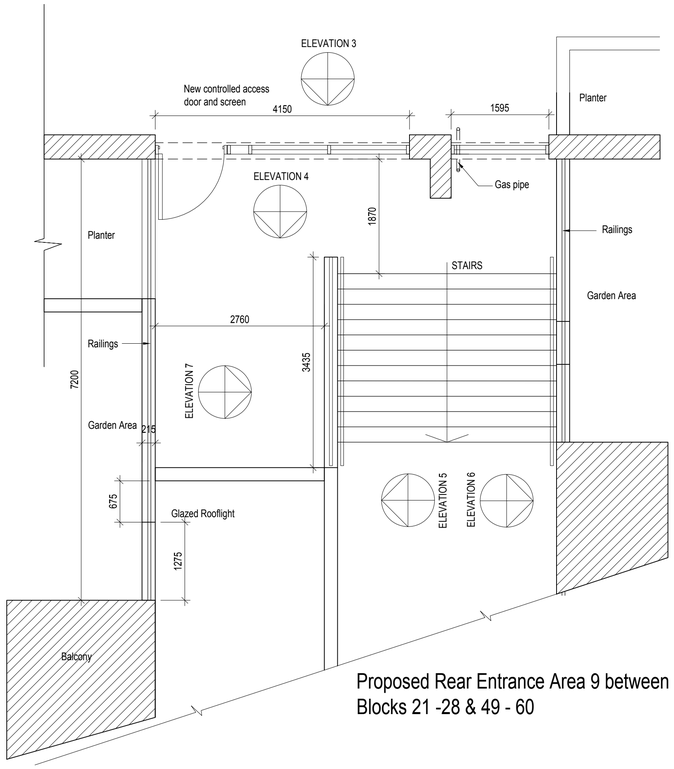

Proposed Rear Entrance Area 9 between Blocks 21 -28 & 49 - 60

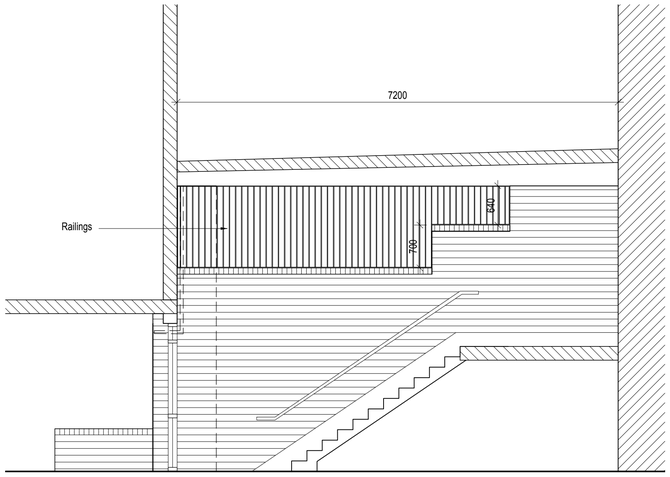

Proposed Rear Elevation 6

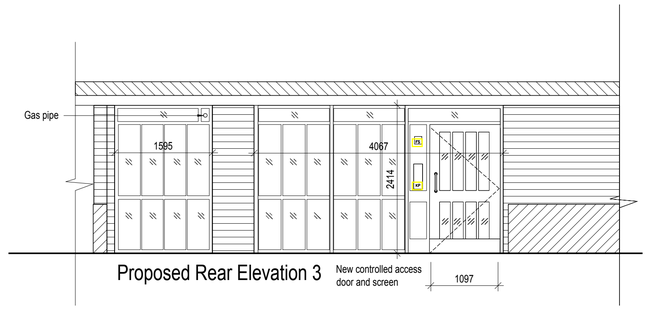

Proposed Rear Elevation 3



The Sandlings Entrance to Blocks 21 - 28 and 49 - 60
Block Plan scale 1:500

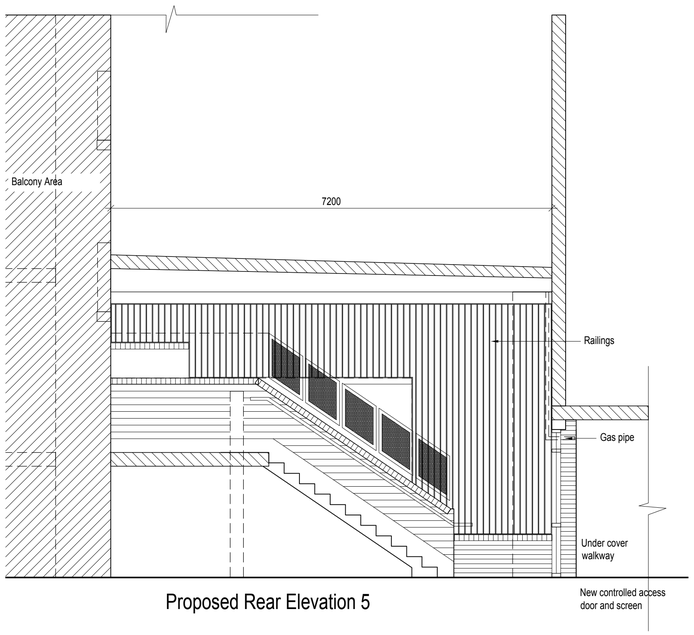

Proposed Rear Elevation 5

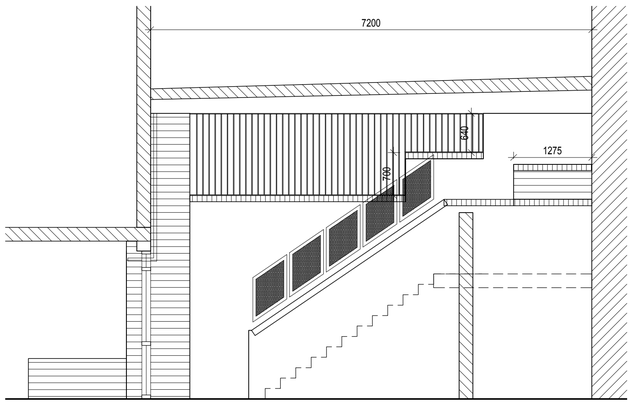

Proposed Rear Elevation 7

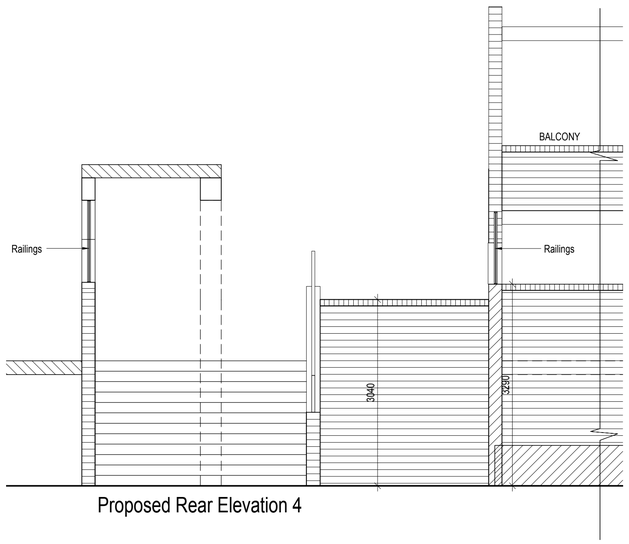

Proposed Rear Elevation 4

Scale 1:50 (metres)

MULALLEY
Mulalley and Company Ltd
Teresa Gavin House, Woodford Avenue, Essex, IG8 8FA
Tel: 020 8551 9999 Fax: 020 8551 7575

MULALLEY PLANNING

Notes	Revision	Date	Drawn By	Checked	Revision	Date	Drawn By	Checked	Revision	Date	Drawn By	Checked

Date:	May 2015	Client:	HOMES FOR HARINGEY - New Entrance Doors & Screens
Drawn:	msm	Project:	Proposed Entrances The Sandlings N22 6XP
Check:	RP	Title:	Proposed Plans Elevations Rear Area 9 (Blocks 21-28 & 49 - 60)
Scale:	1:50 @ A1	Dwg No.	CDH389-024 Revision: /