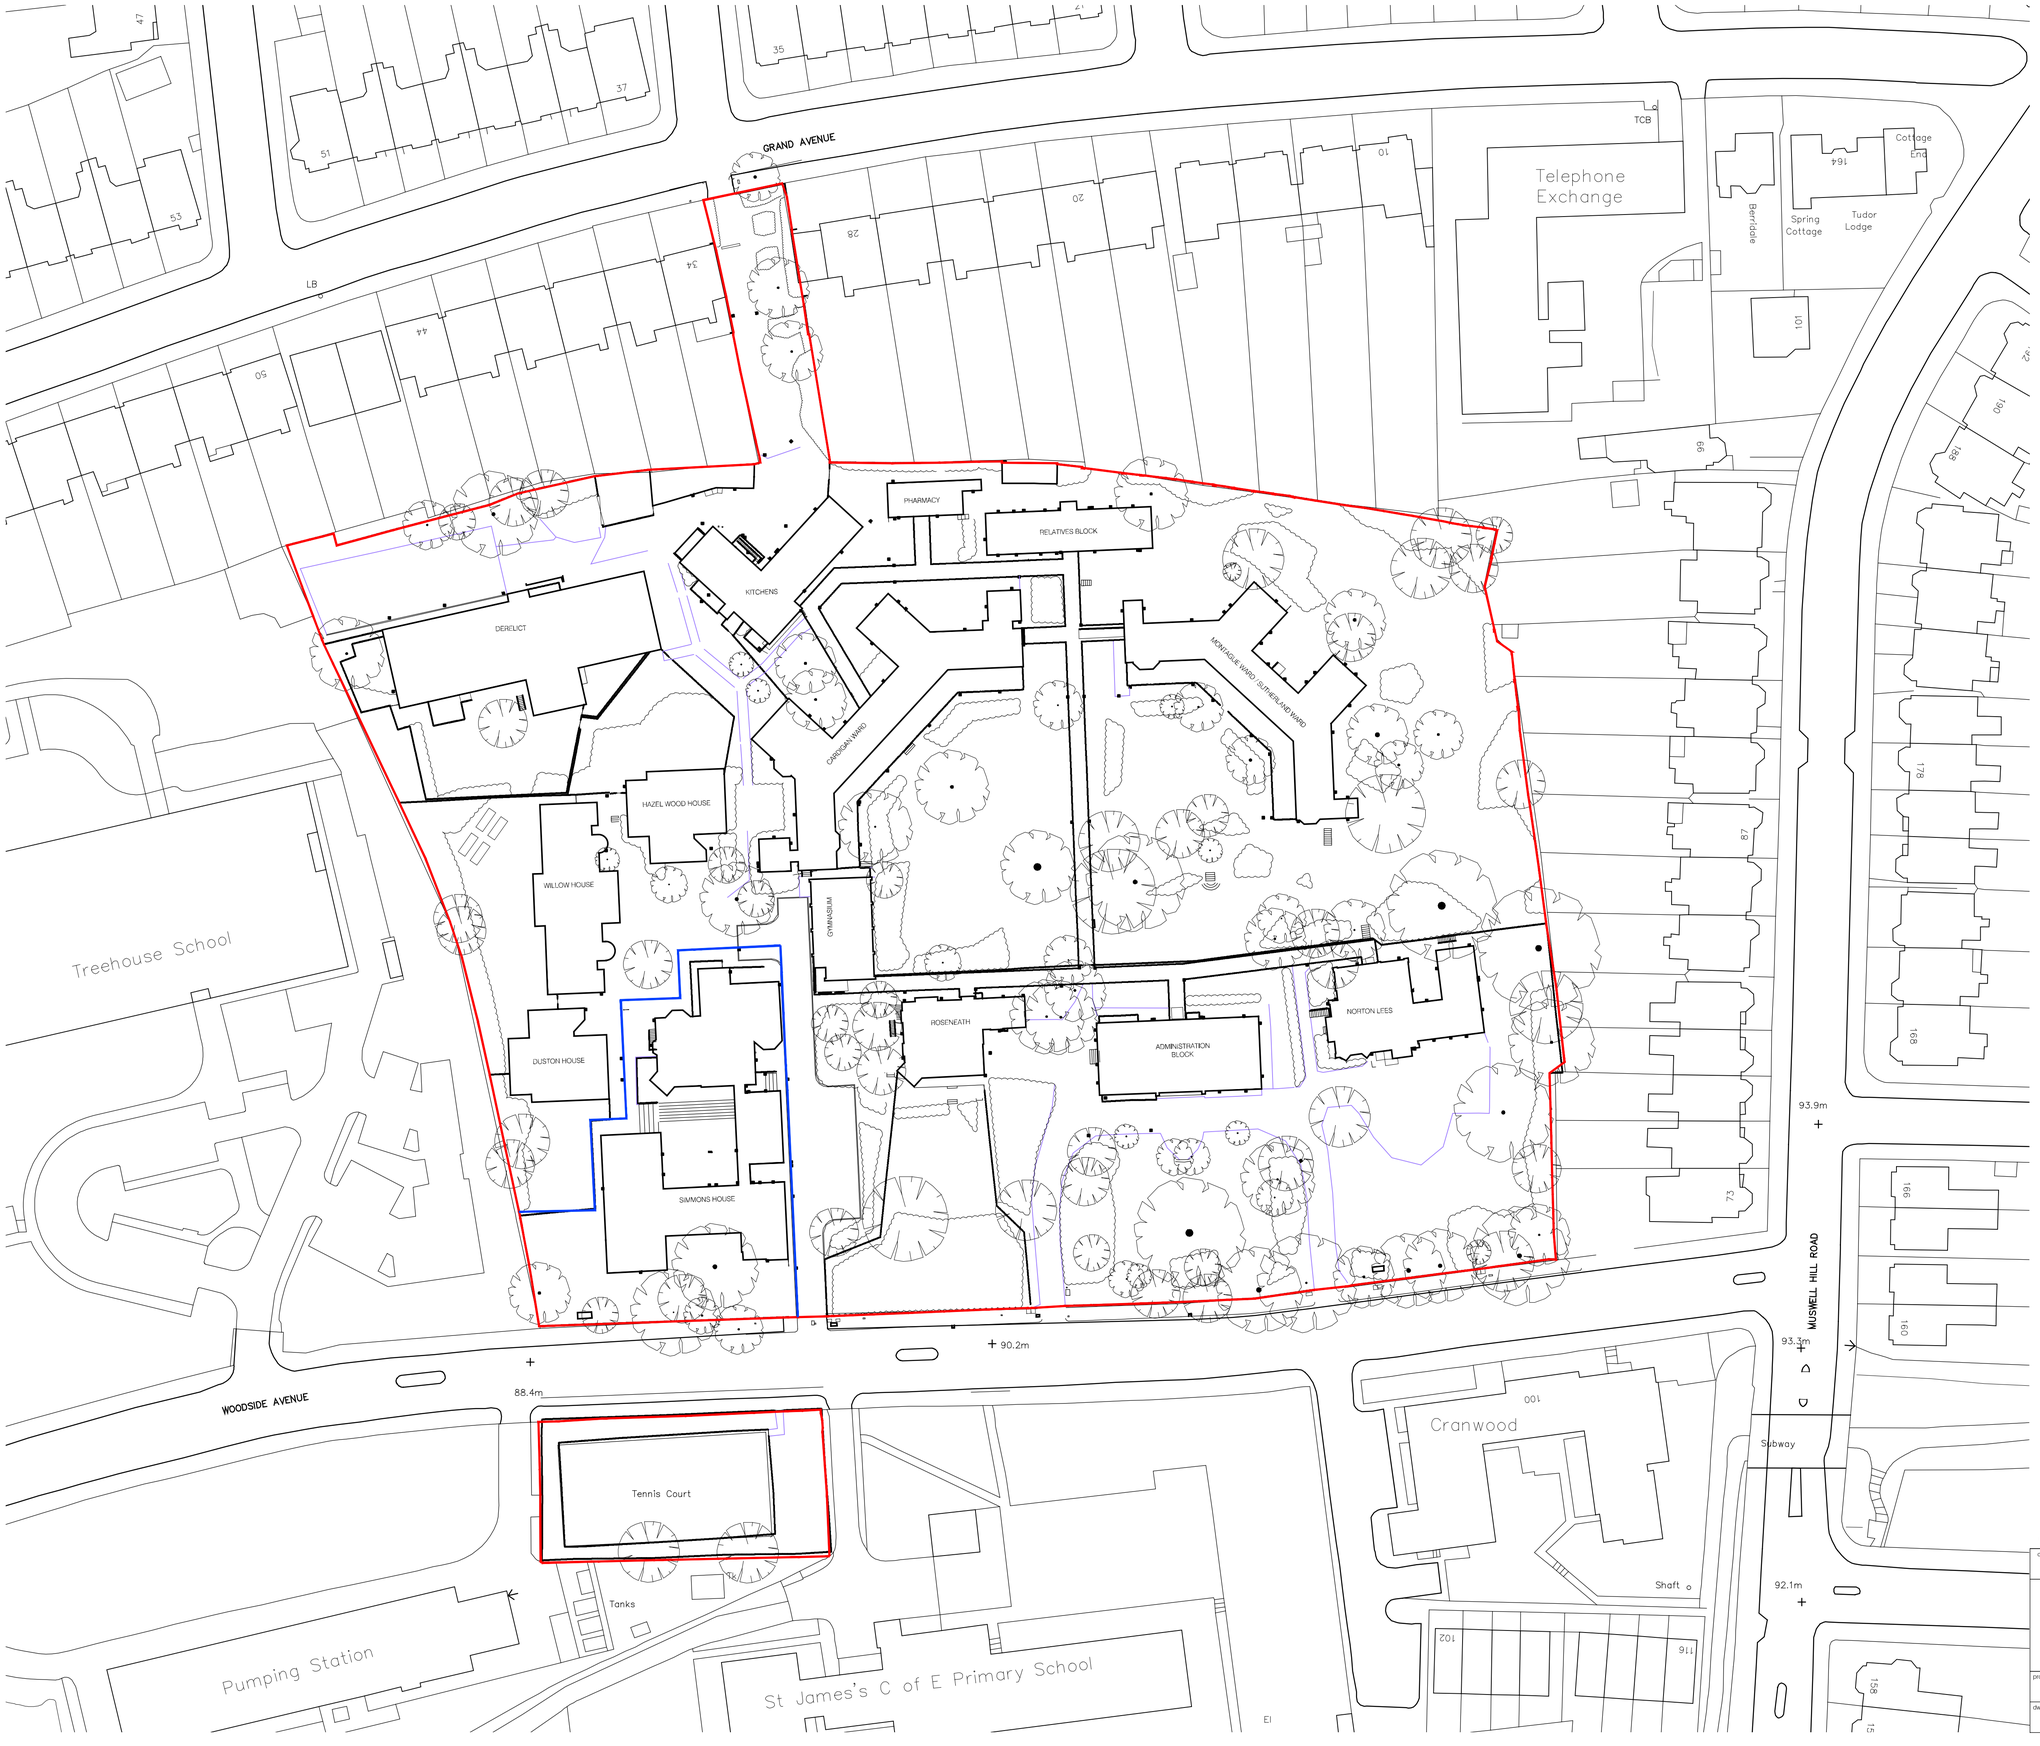


Site location, line of boundary fencing as surveyed by EDI Surveys Ltd, 2012

Land owned

0 5 10 15 20 25 30 35 40 45 50
Metres 1:500

| rev. | date | description | drn | aud |
|---|---|---|---|---|

drawing status: PLANNING


Diespeker Wharf
38 Graham Street
London N1 8JX

T: 020 7336 7777
F: 020 7336 0770
URL: www.ptea.co.uk
E: forename.surname@ptea.co.uk

PTEa
POLLARD THOMAS EDWARDS architects


| project | drawn | audited | scale | date |
|---|---|---|---|---|
| ST LUKE'S MUSWELL HILL LONDON N10 3HU | LS | PD | 1:500 @ A1 | 19.12.12 |
| **dwg title** EXISTING SITE PLAN | **job no.** 11-463 | | **drg no.** PL 001 | **rev.** - |