

1 Internal architrave detail (typ)



2 Internal reveal + meeting stile (typ)

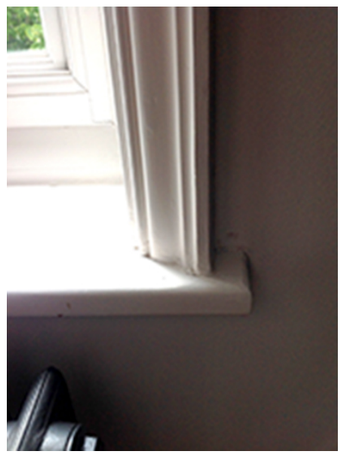

3 Internal cill and architrave (typ)



4 External architrave detail (typ)



5 External sashes (street elev)

A Photos of ex sash windows

NOTES:

1. New sash and casements windows by London Sash Window Company.
2. Paint finish - See Decoration Schedule H.
3. All timber sizes and and mouldings to match existing adjacent sash windows.
4. For locations of new sashes, see Dwgs A100-III and A110-III.

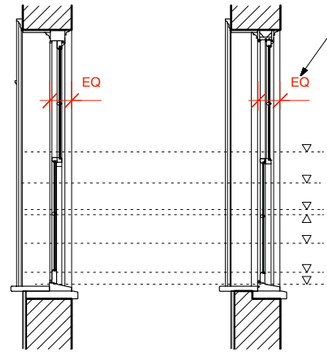

C New to match existing datums of sashes
1:50

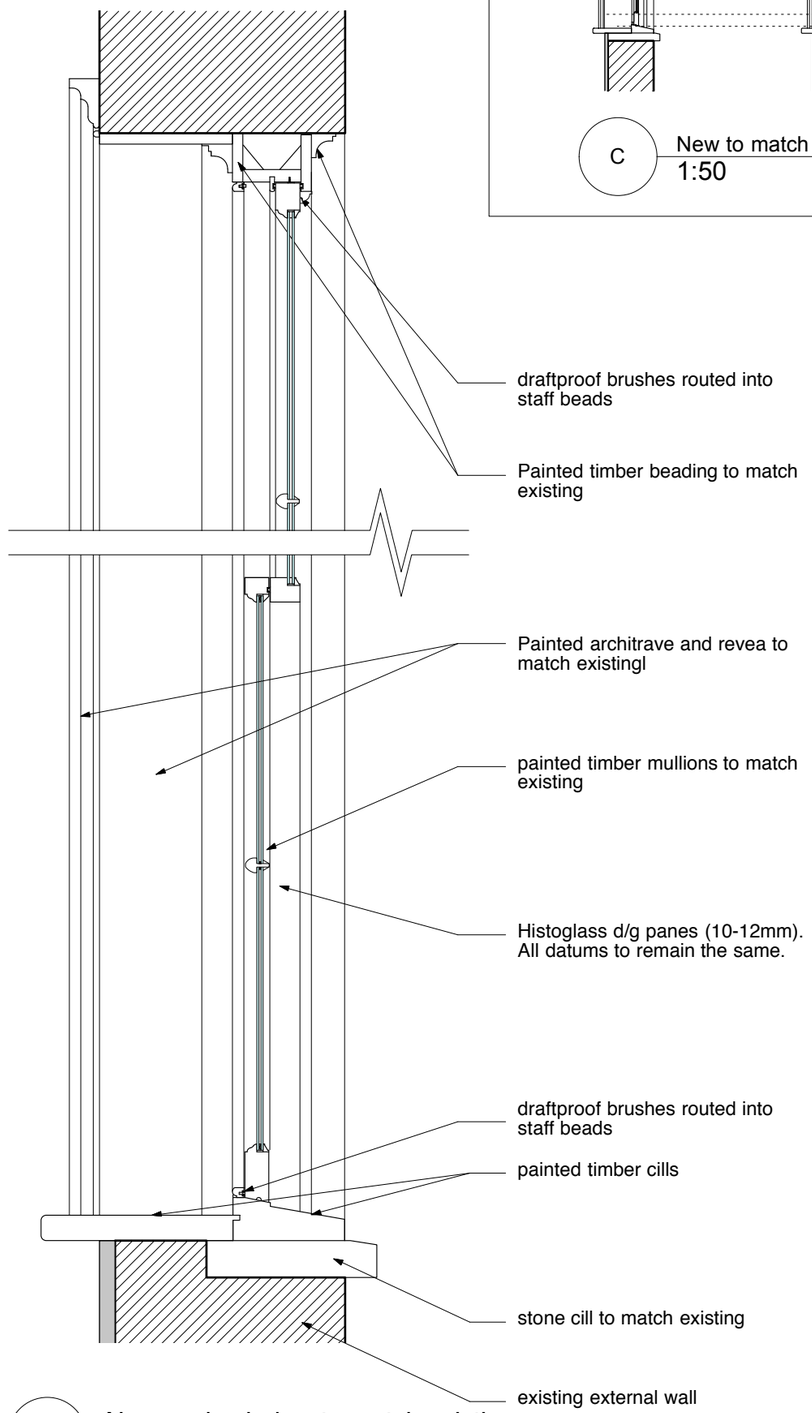

B New sash window to match existing
1:20

SANYA POLESCUK ARCHITECTS
8A BAYNES MEWS LONDON NW3 5BH T:0207 4318580
F:0207 435 8341 e-mail:enquiries@polescukarchitects.com

REV:	PL2
NO:	A500-III
DATE:	04 JUNE 2015
PAPER:	A4
SCALE:	1:20
TITLE:	Typical Sash Window Section Details
PROJECT:	9 View Road