

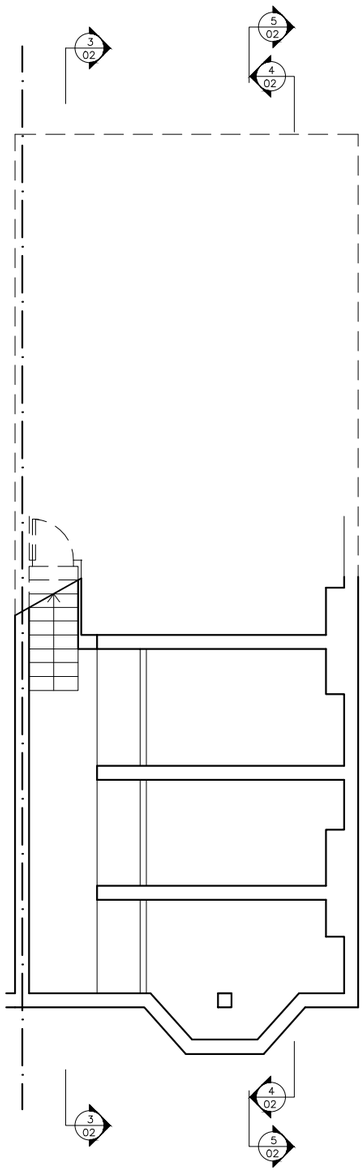



1/01 BASEMENT

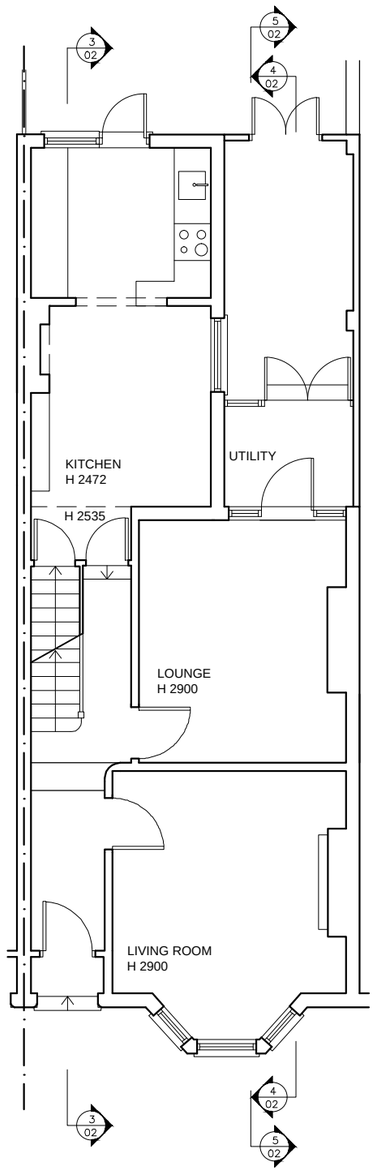


2/01 GROUND FLOOR

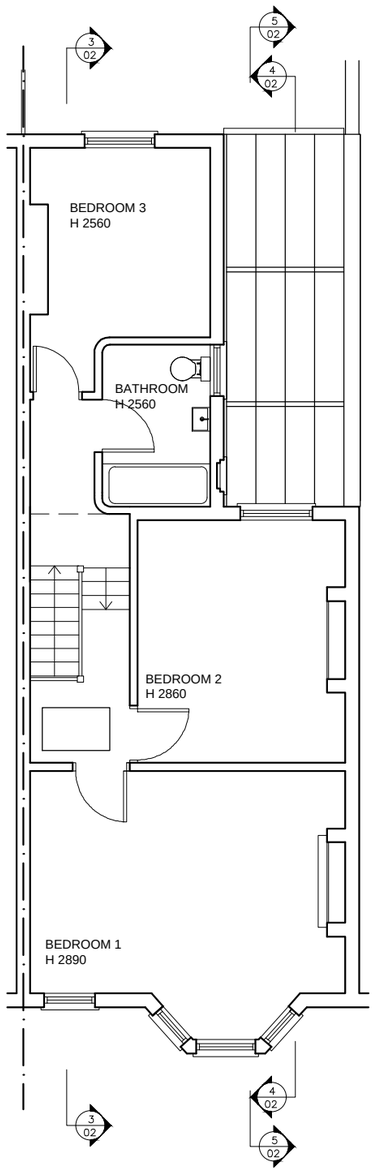

3/01 FIRST FLOOR

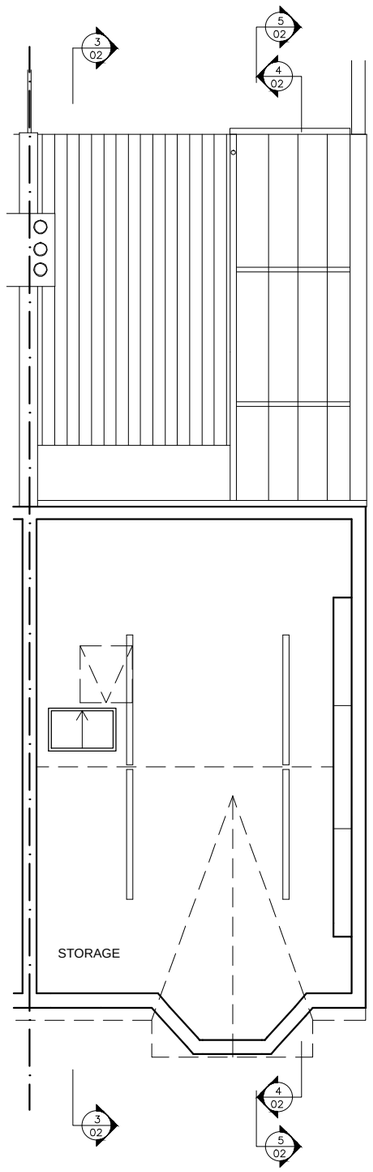

4/01 ATTIC LEVEL

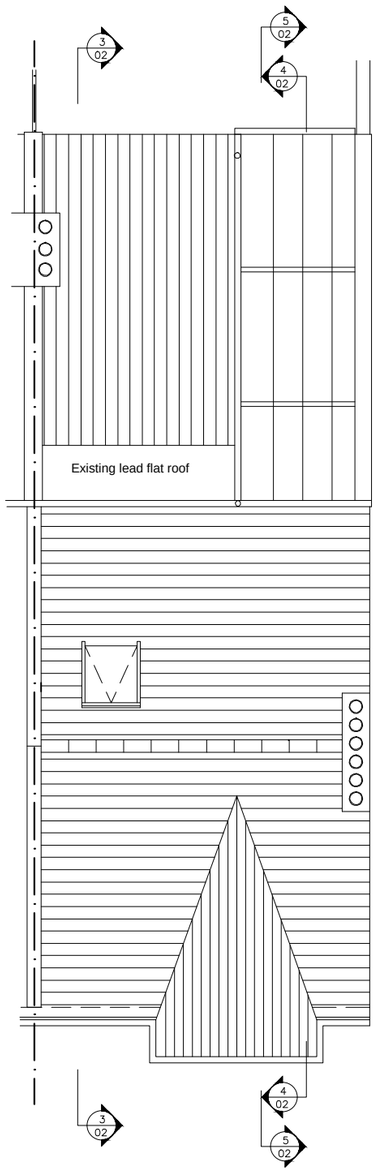

5/01 ROOF



alex thomalla
Unit 18-19, Fleetway West Business Park
Wadsworth Road
Greenford UB6 7LD
tel: 020 8998 1149
m: 07834058964
athomalla@hotmail.co.uk

CLIENT: Philip & Lucy Munro

JOB: 27 Barratt Avenue, N22
Side extension

DATE: July 2015

SCALE: 1:100@A3

DRAWING TITLE: EXISTING PLANS

DRAWING NUMBER: 27BA/01

REVISION: