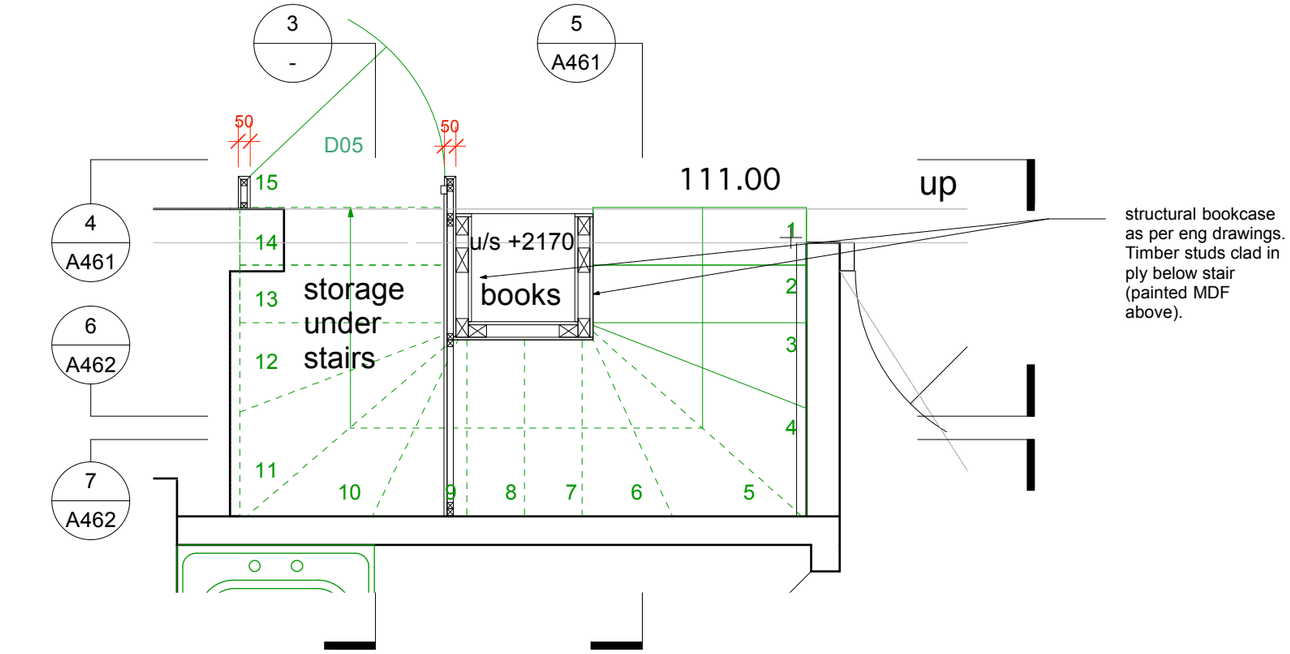

1 Plan of Stair at 1st Fl
Scale: 1:25

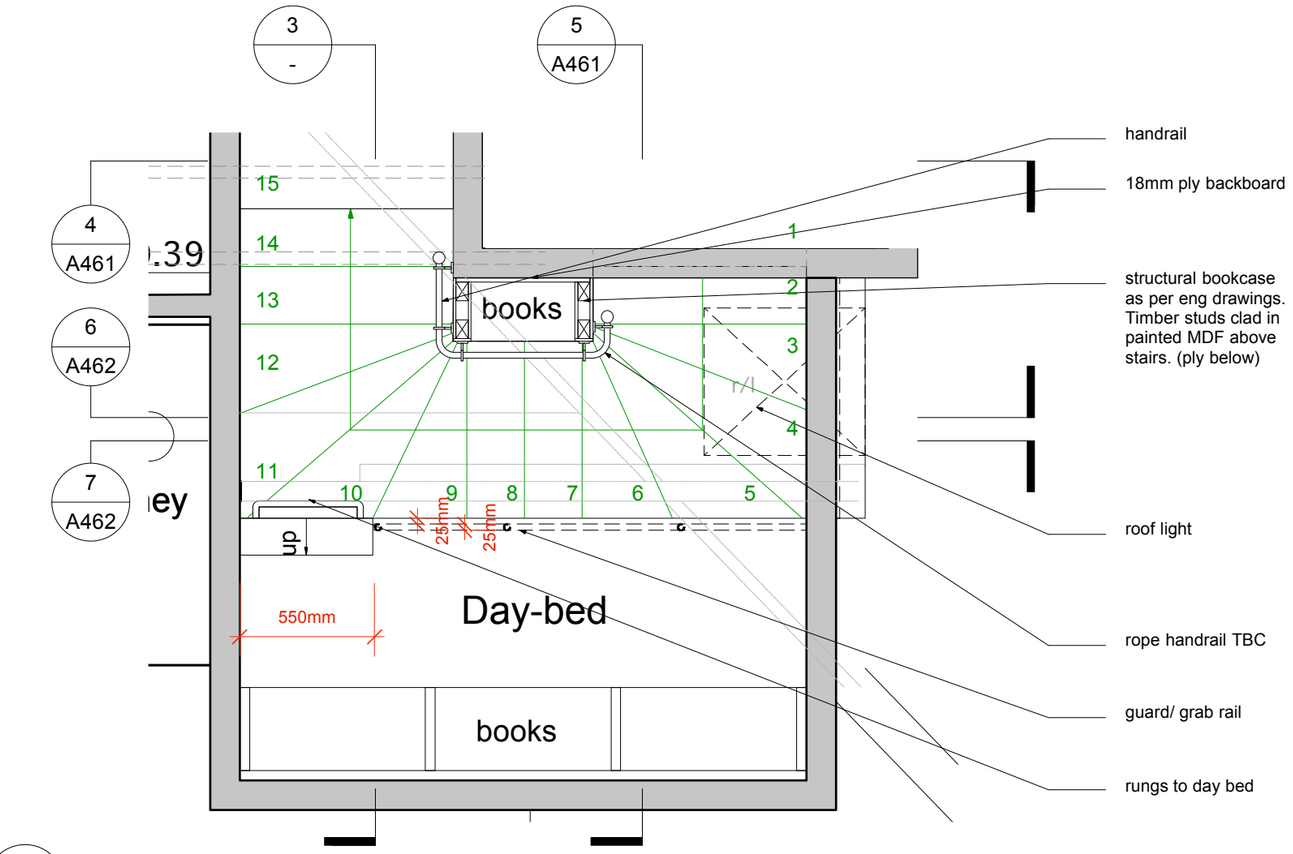

2 Plan of Stair at 2nd Fl
Scale: 1:25

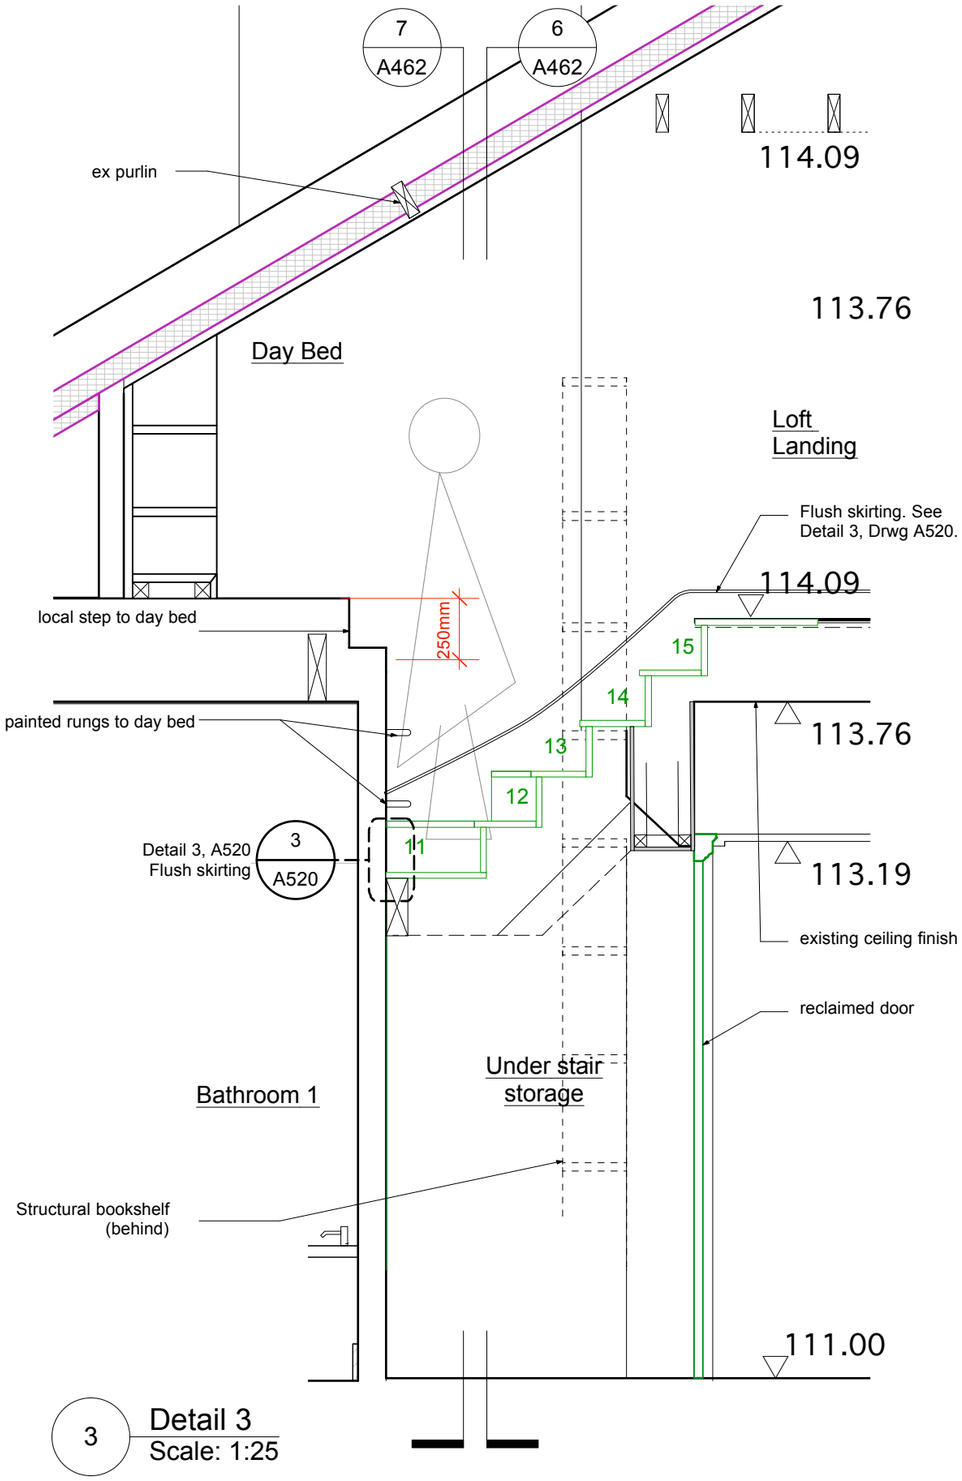

3 Detail 3
Scale: 1:25

Key
- new element
- reclaimed item

SANYA POLESCUK ARCHITECTS
8A BELSIZE COURT GARAGES LONDON NW3 5AJ
T: 020 7431 8580 e-mail:enquiries@polescukarchitects.com

NO: A460-III
REV: PL1
DATE: 04 June 2015
PAPER: A3
SCALE: 1:25
TITLE: Existing stair showing demolition
PROJECT: 9 View Road