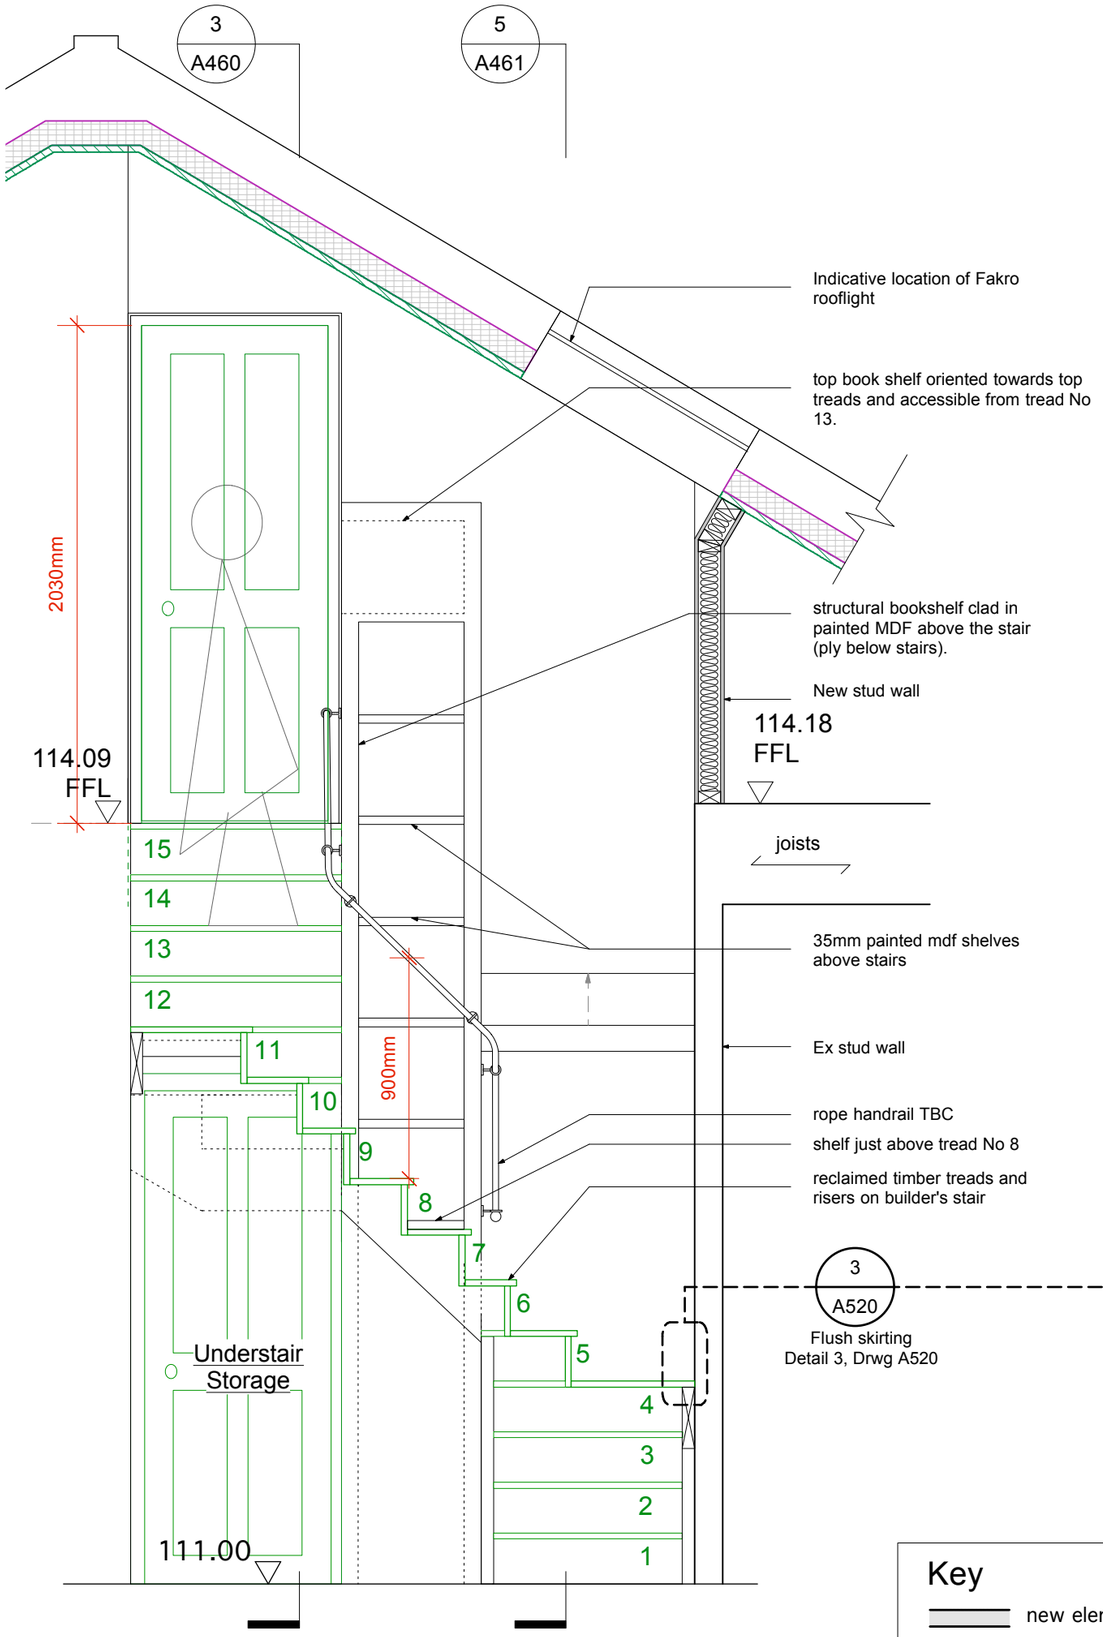

6 Long section looking towards bookshelf
Scale: 1:25

Key
- new element
- reclaimed item

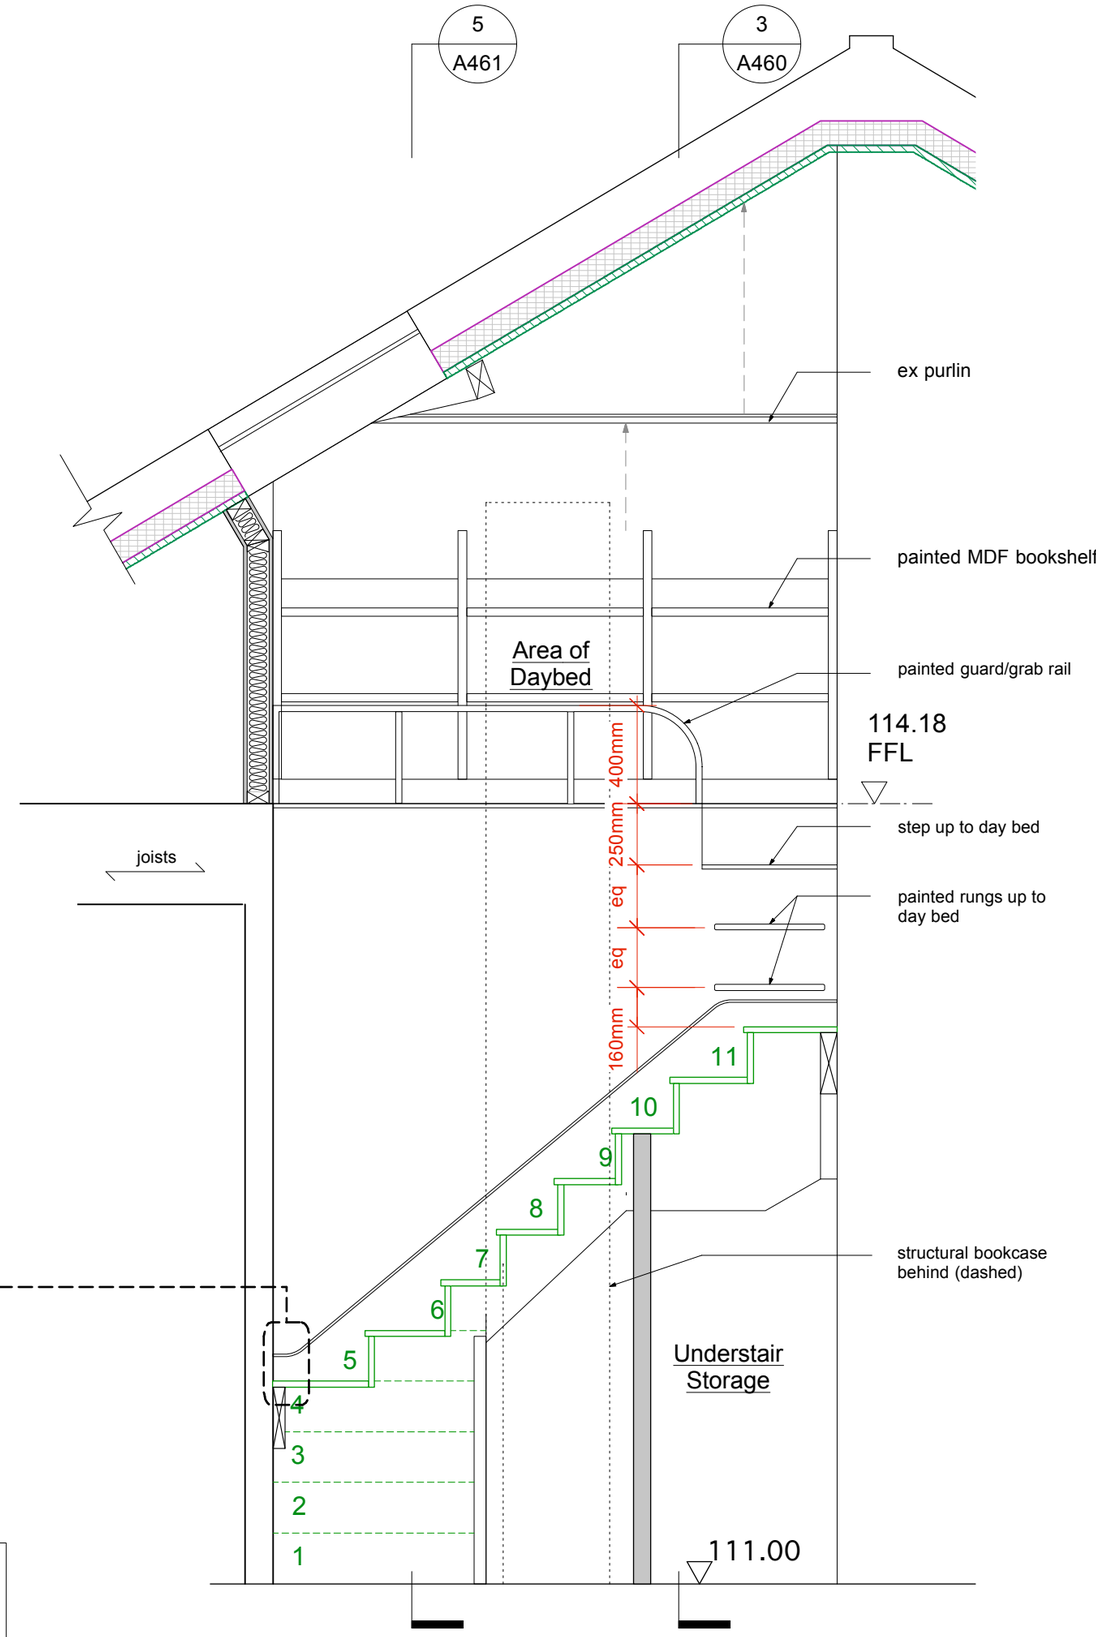

7 Long section looking towards Day Bed
Scale: 1:25

SANYA POLESCUK ARCHITECTS
8A BELSIZE COURT GARAGES LONDON NW3 5AJ
T: 020 7431 8580 e-mail:enquiries@polescukarchitects.com

NO: A462-III
REV: PL1
DATE: 04 June 2015
PAPER: A3
SCALE: 1:25
TITLE: Loft Stair - Elevation / Sections
PROJECT: 9 View Road