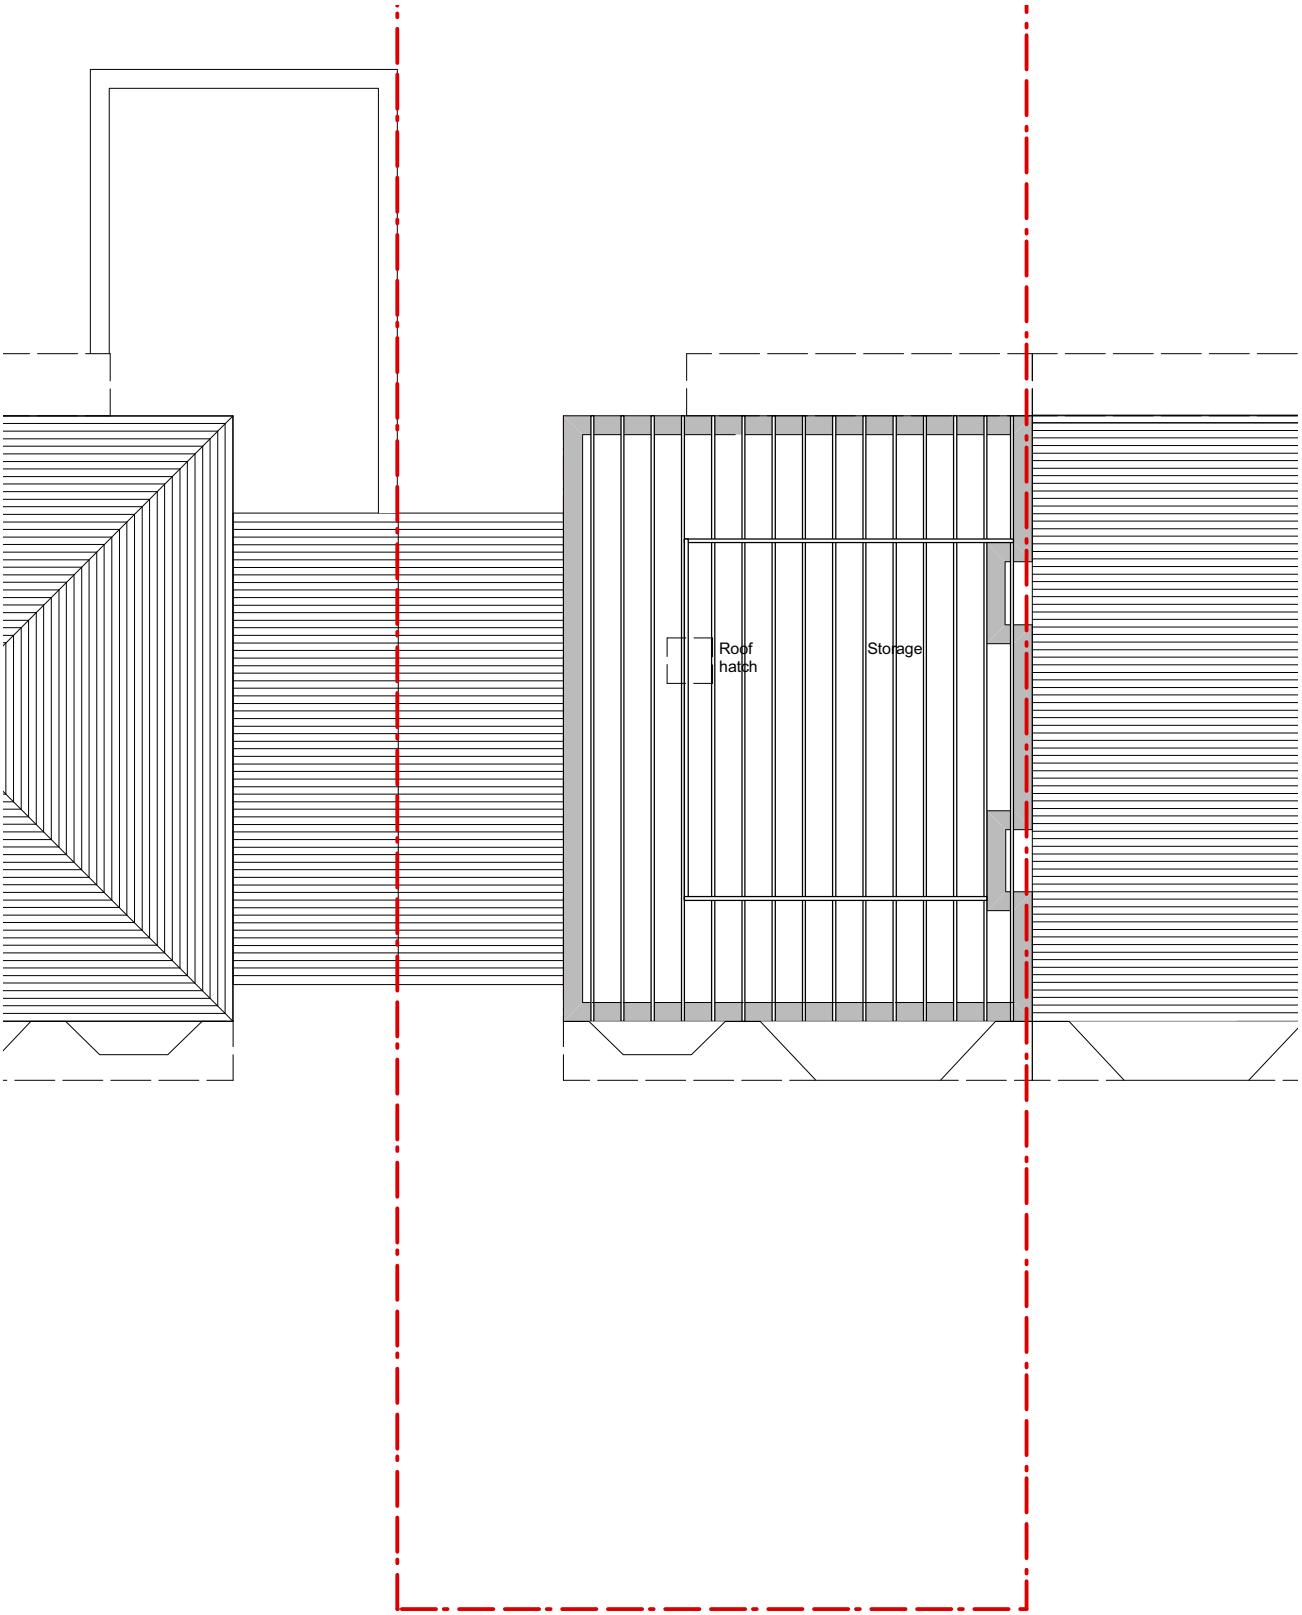


0 5 M

1 Existing Roof Space
Scale: 1:100

17 Blake Road, New Southgate, N11 2AD.
Existing Roof Plan

Scale 1:100 @a4, Date: July 2014
Drg No 03-022