


PROPOSED 1:50

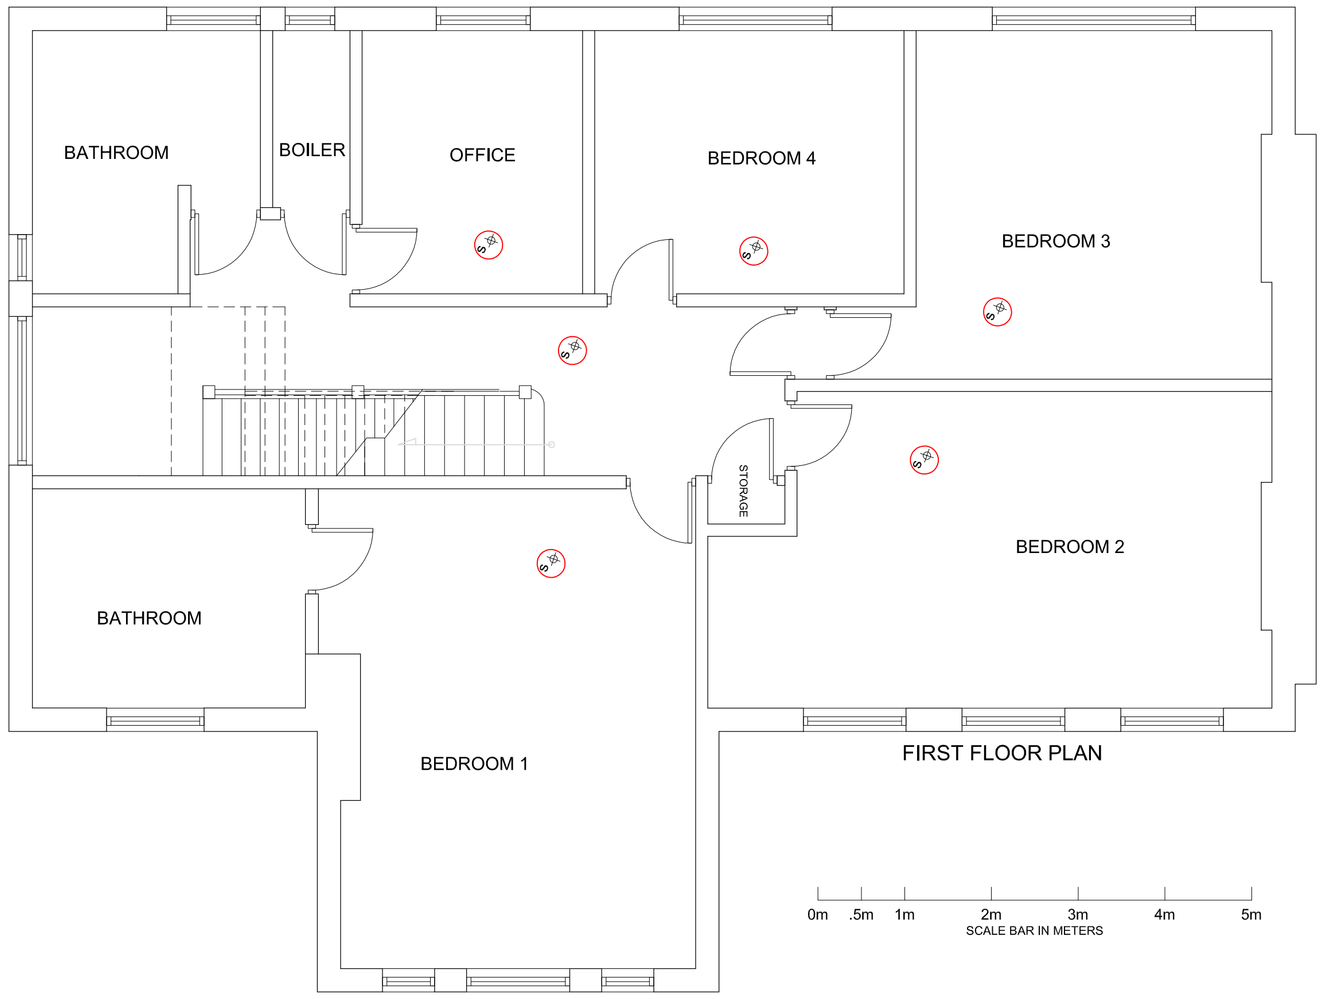

FIRST FLOOR PLAN

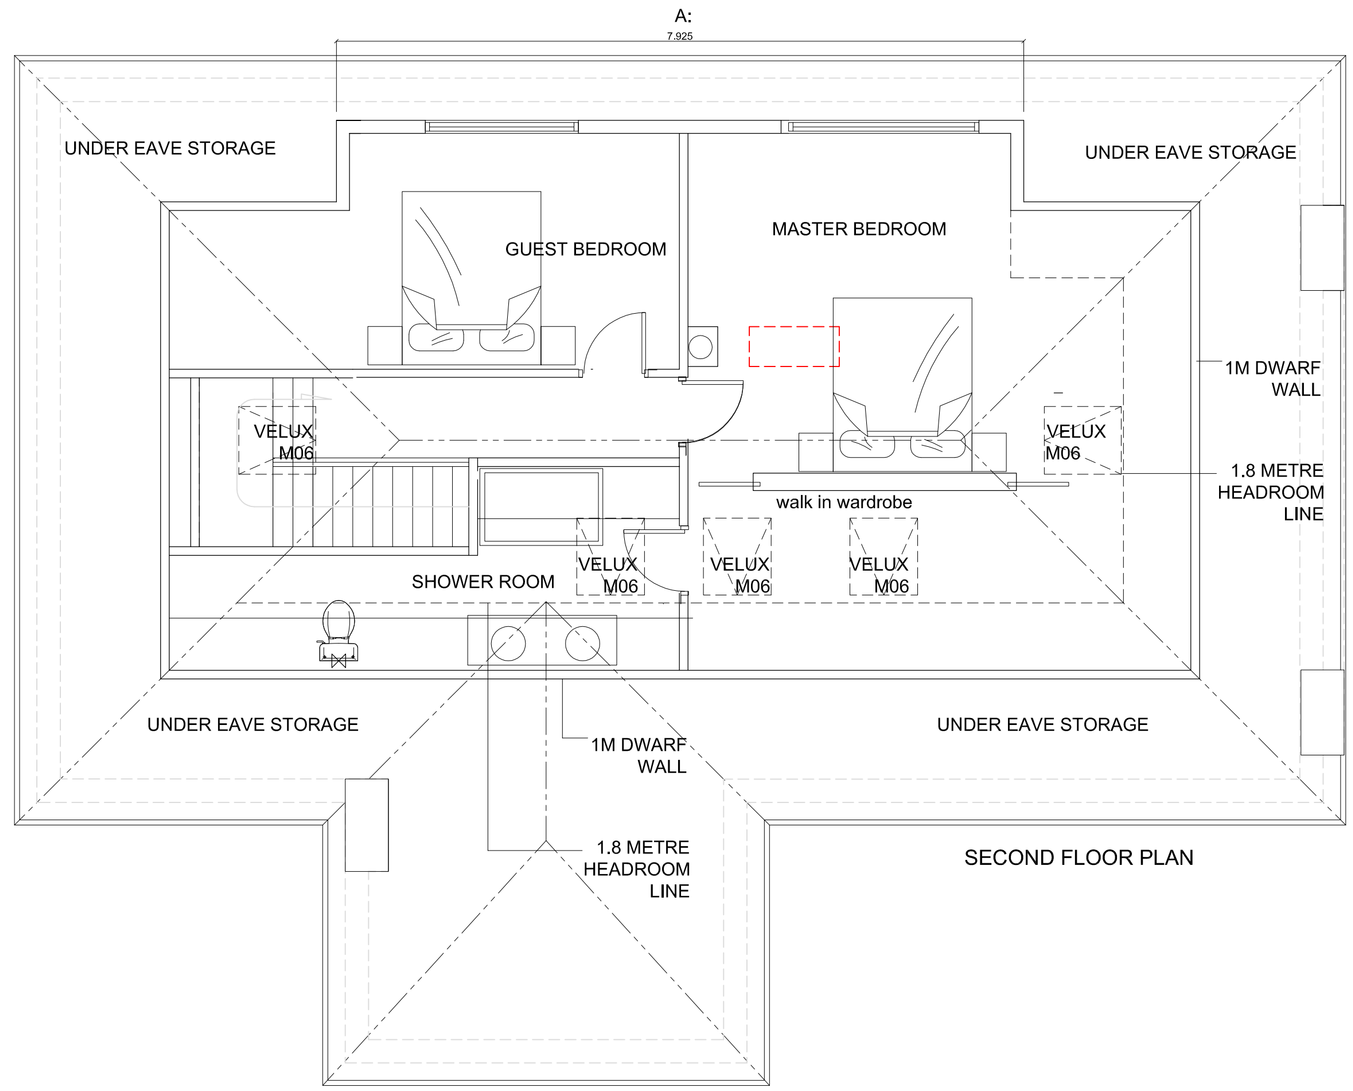

SECOND FLOOR PLAN

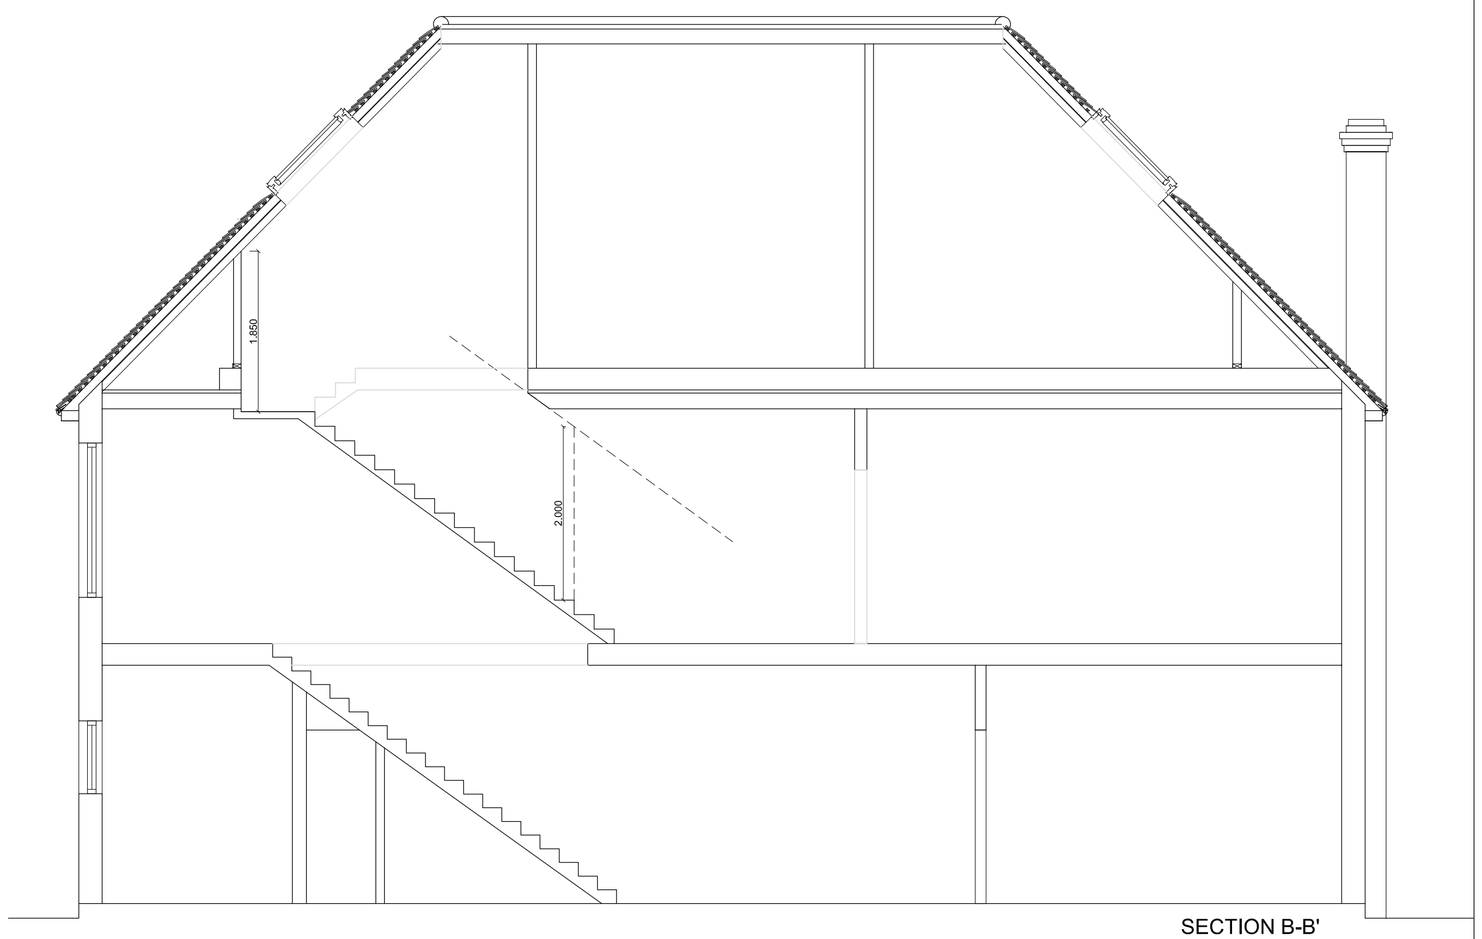

SECTION B-B'

Copyright © Studio 136 Architects Ltd
This drawing which is the property of Studio 136 Architects Ltd is the subject of Intellectual Property Rights including copyright and design right and shall not be reproduced, copied, loaned or submitted to any other party without the written consent of Studio 136 Architects Ltd.

This drawing is not to be scaled. Only figured dimensions to be taken. Any discrepencies to be reported to the Studio 136 Architects prior to setting out or ordering of any materials

STUDIO 136
ARCHITECTS

The Studio, 122 Kenton Road, Harrow, Middlesex HA3 8AL
Tel/Fax 020 8907 7131 E:mail: info@studio136.co.uk

Project

LOFT CONVERSION AT
7 BEECH DRIVE
LONDON
N2 9NX

Client

MR M COLLINS
7 BEECH DRIVE
LONDON
N2 9NX

Drawing Title

PROPOSED
PLANS
AND ELEVATIONS

Scale	Drawn	Checked	Authorised
1:50 @ A1	--	--	--
	JUNE 2015	--	--

Drawing Number	Rev
D_15_ST_7BEN_003	A