


FRONT ELEVATION

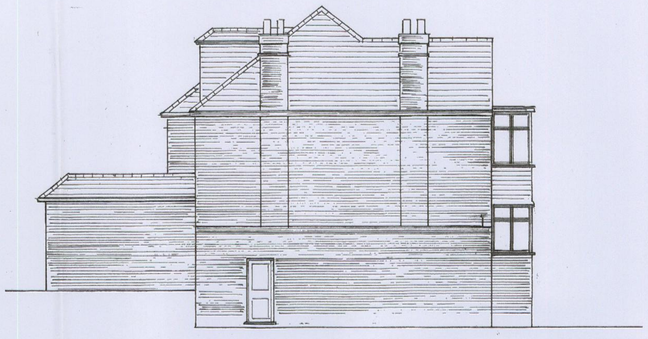

NORTHWEST ELEVATION



REAR ELEVATION




SOUTH EAST ELEVATION

EXISTING ELEVATIONS




FRONT ELEVATION

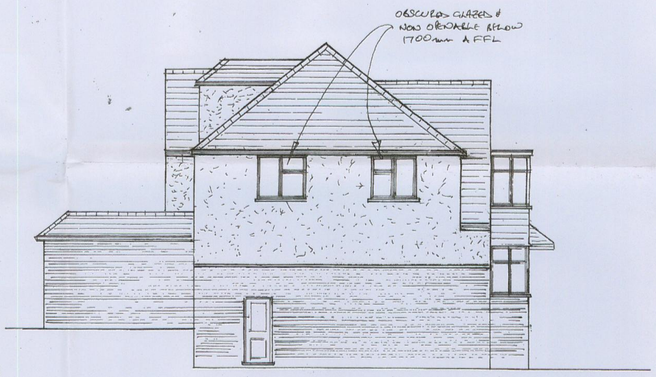

NORTHWEST ELEVATION



REAR ELEVATION

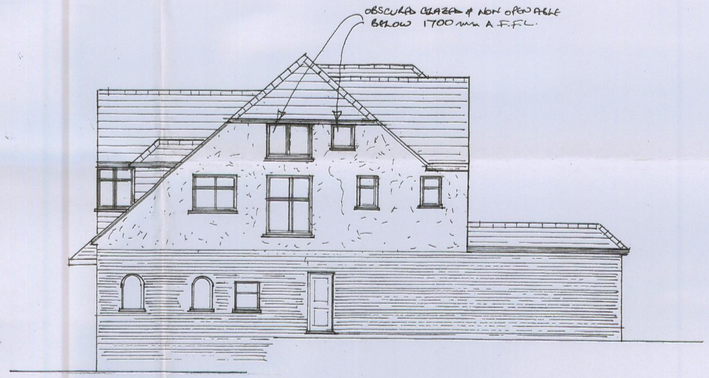

SOUTHEAST ELEVATION

PROPOSED ELEVATIONS

0 1 2 3 4 5 6

SCALE 1:100

C. KTORIDES

FIRST FLOOR SIDE EXTENSION AND LOFT CONVERSION AT 24 RINGWOOD AVENUE, LONDON N2 9NS

EXISTING AND PROPOSED ELEVATIONS

DRAWING NO: RAH/SEL/K/1/5OF 5 **SCALE:** 1:100

DATE: MARCH 2015

J A IOANNOU
75 MINCHENDEN CRESCENT
SOUTHGATE
LONDON N14 7EP
Tel 020 8886 8267 Mob 07985419990