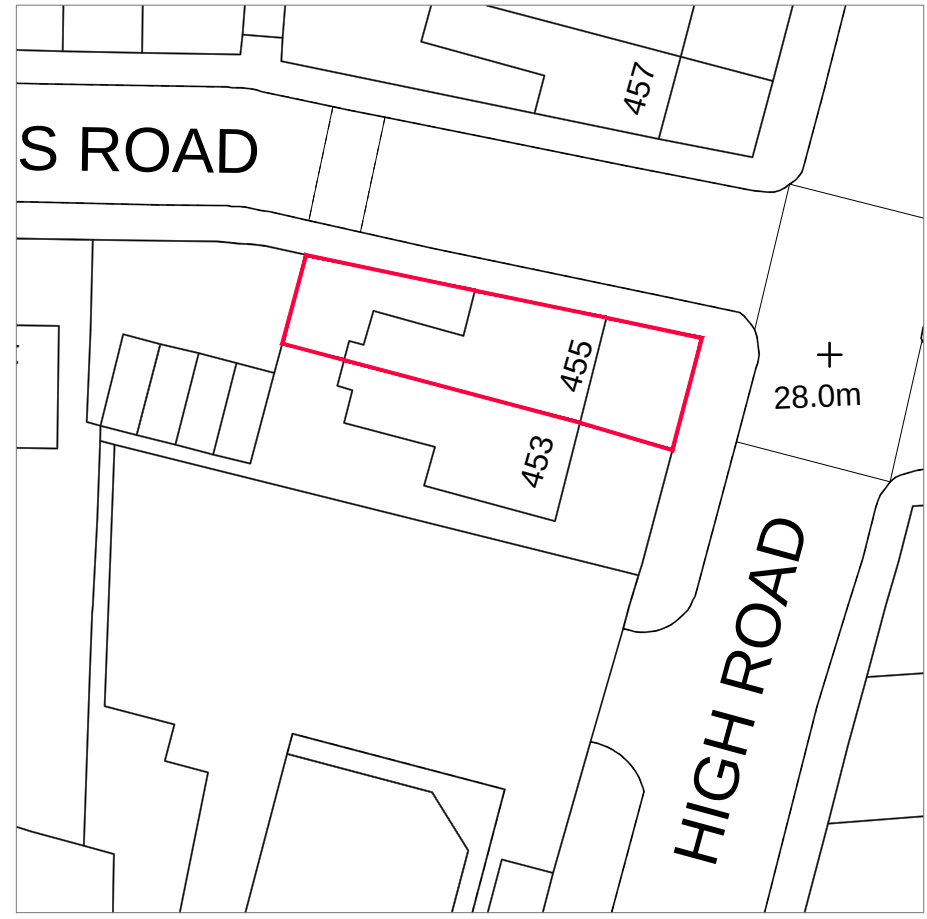


Block Plan, Scale 1/500

0 10 20 30m

scale 1:500

Rev.	Date	Revisions

FOR PLANNING

ARCH
ARCHITECTURAL DESIGN STUDIO
33B Grand Parade, Green Lanes,
Haringey, London, N4 1LG
Tel: 0208 809 2320 - 0784241 0527
Web: www.archpl.co.uk

Client	Mr. Enis Sadrettin
Project	455 High Road, N22 8JD
Scale	1/500@A4
Date	22/05/2015
Drawn By	LB
Checked By	HC
Project No.	0320-15
Drawing No.	A100
Revision	-
Drawing title	Location And Site Plans