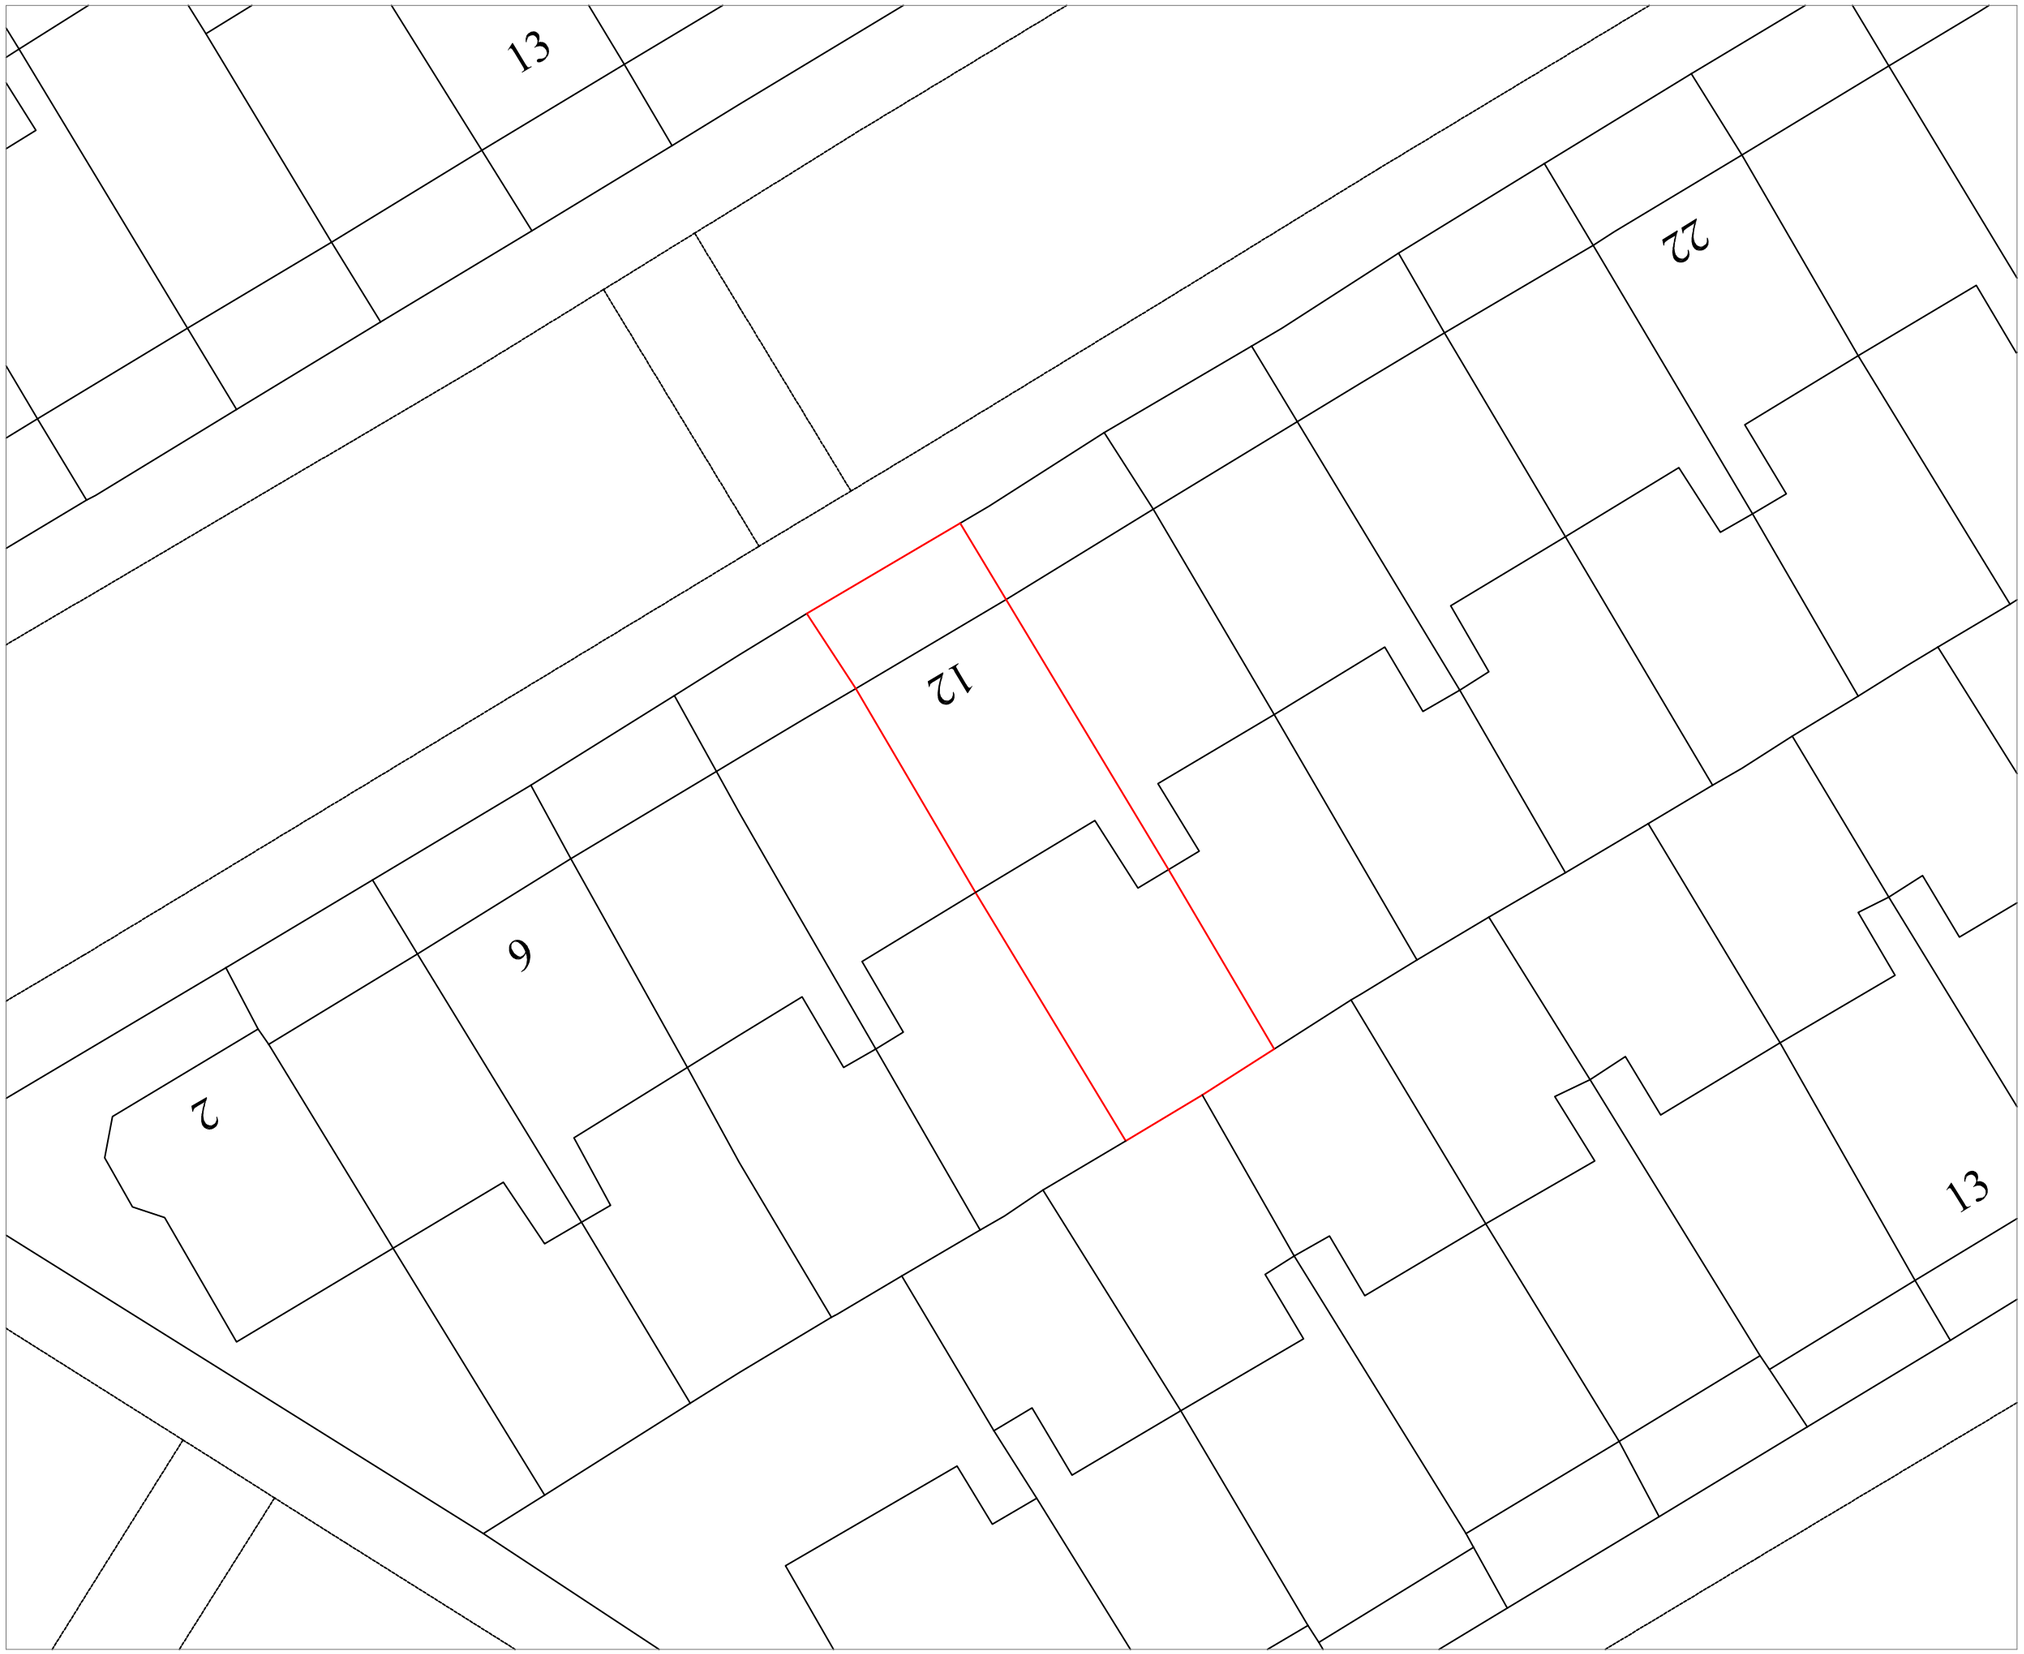


NICK SUTCLIFFE LTD
DESIGN · CONSTRUCTION · BUILDING SURVEYING
60 ALBERT PARK PLACE
BRISTOL BS6 5ND
INFO@SUTCLIFFESURVEYING.CO.UK
0117 904 4850

SITE:
12 HEWITT AVENUE
LONDON N22 6QD

TITLE:
BLOCK PLAN
AS EXISTING

SCALE:
1:200@A3

DATE:
JULY 2015

DWG NO:
15/6

REV: