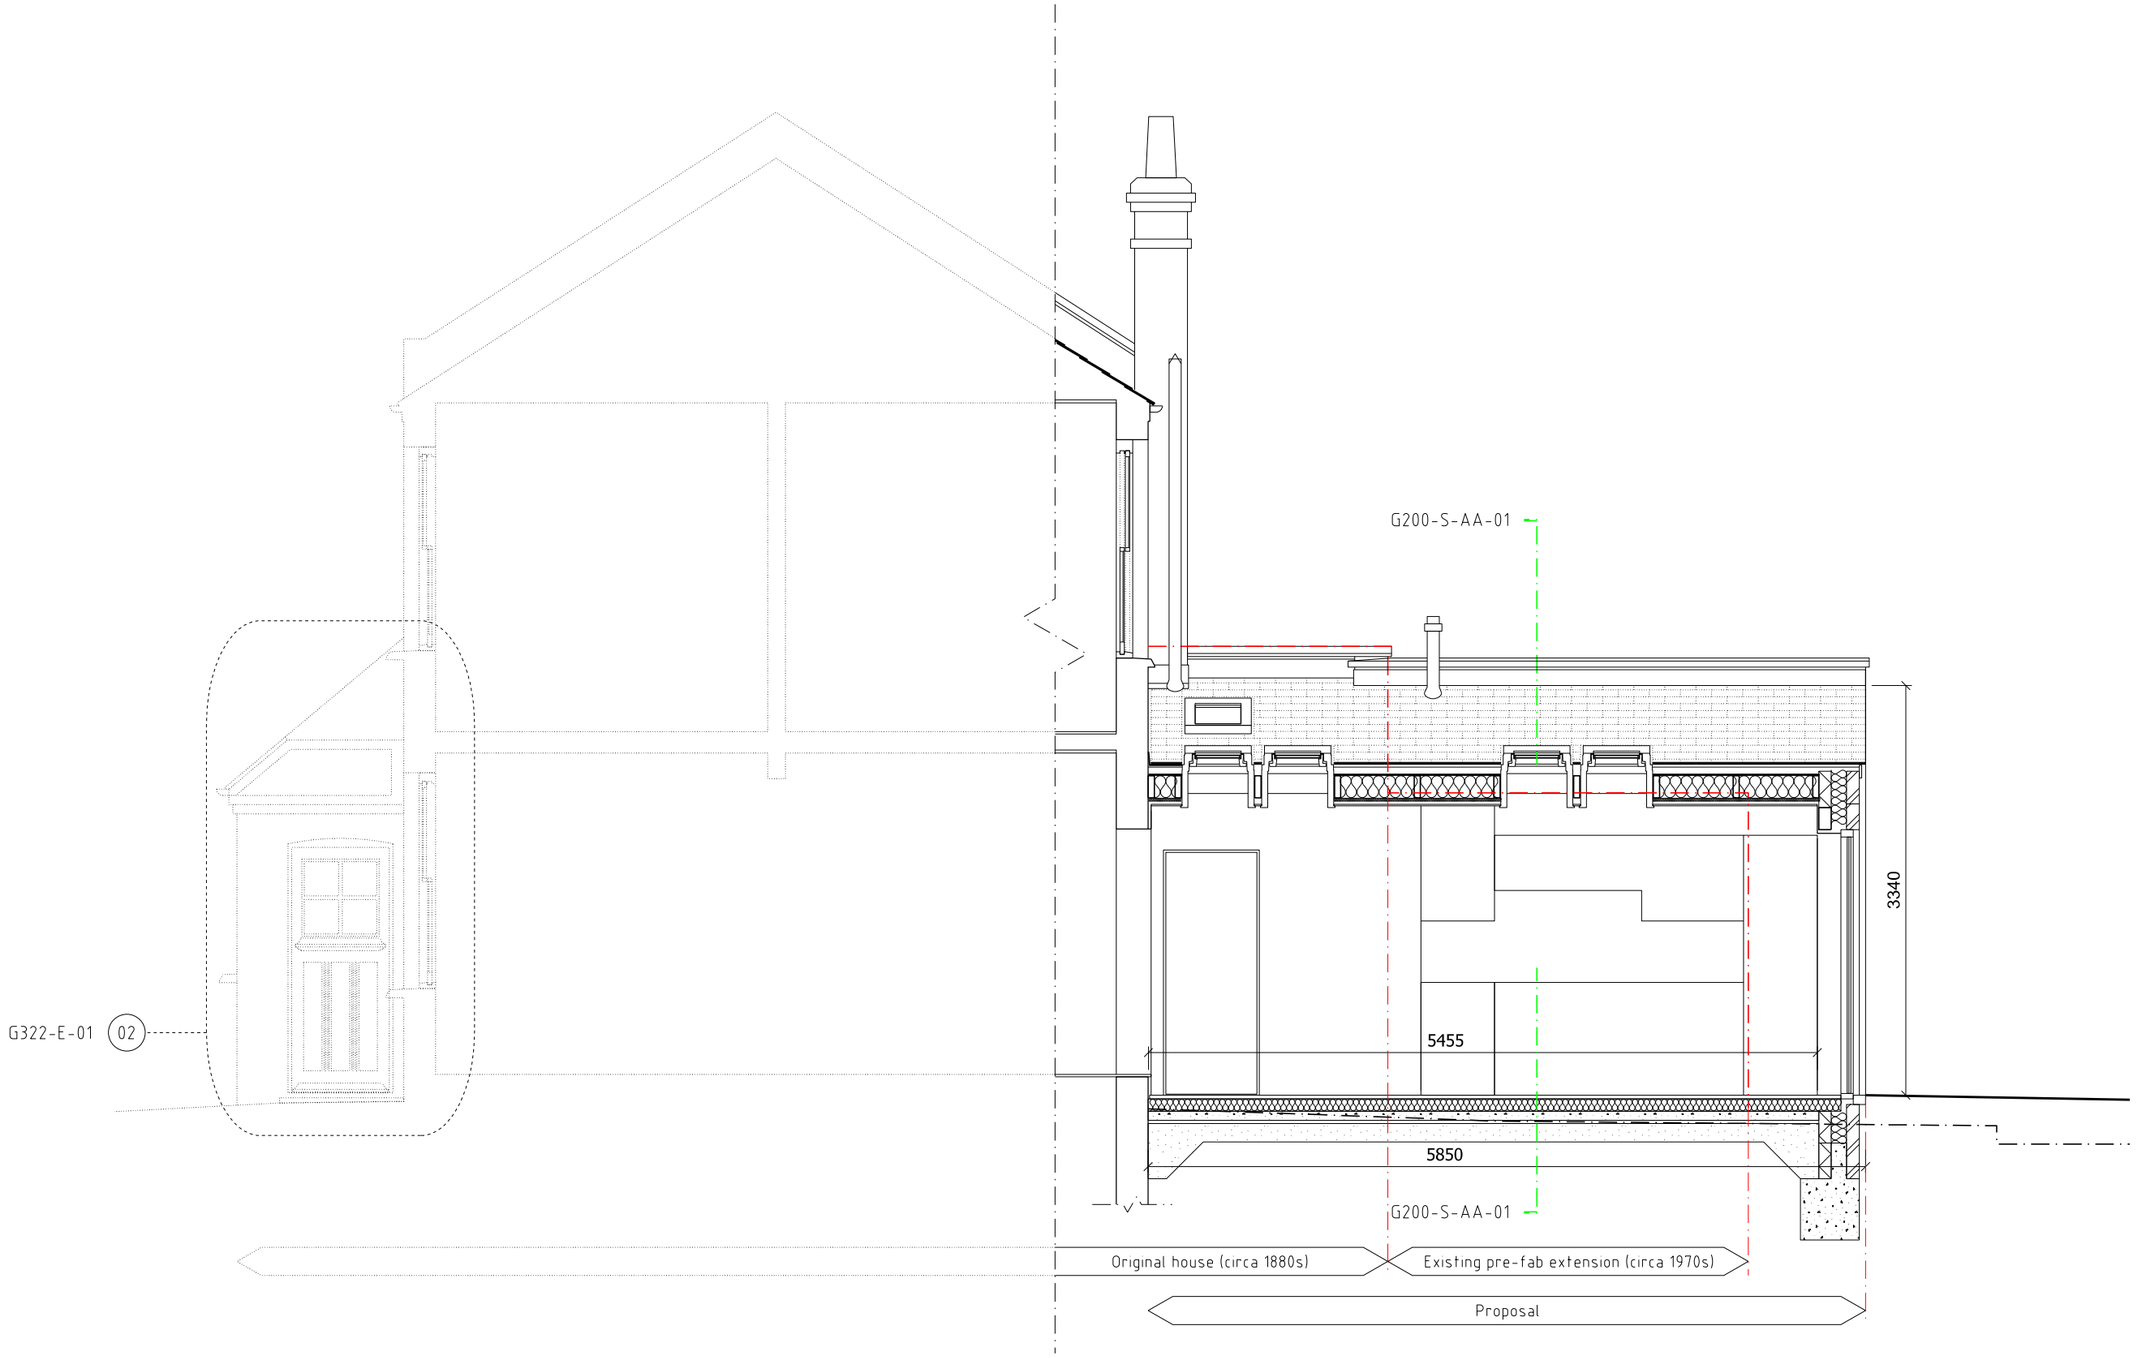

rev.C 04/08/14 minor adjustment to roof

cm
0 25 50 75 100 150 200 300

project
159 Farrant Avenue
London N22 6PG

drawing title
Long section BB
Proposed

drawn	checked	scale	date	job number	drawing number	revision
DH	DH	1: 50@A3	16/06/2015	001	G200-S-BB-01	C