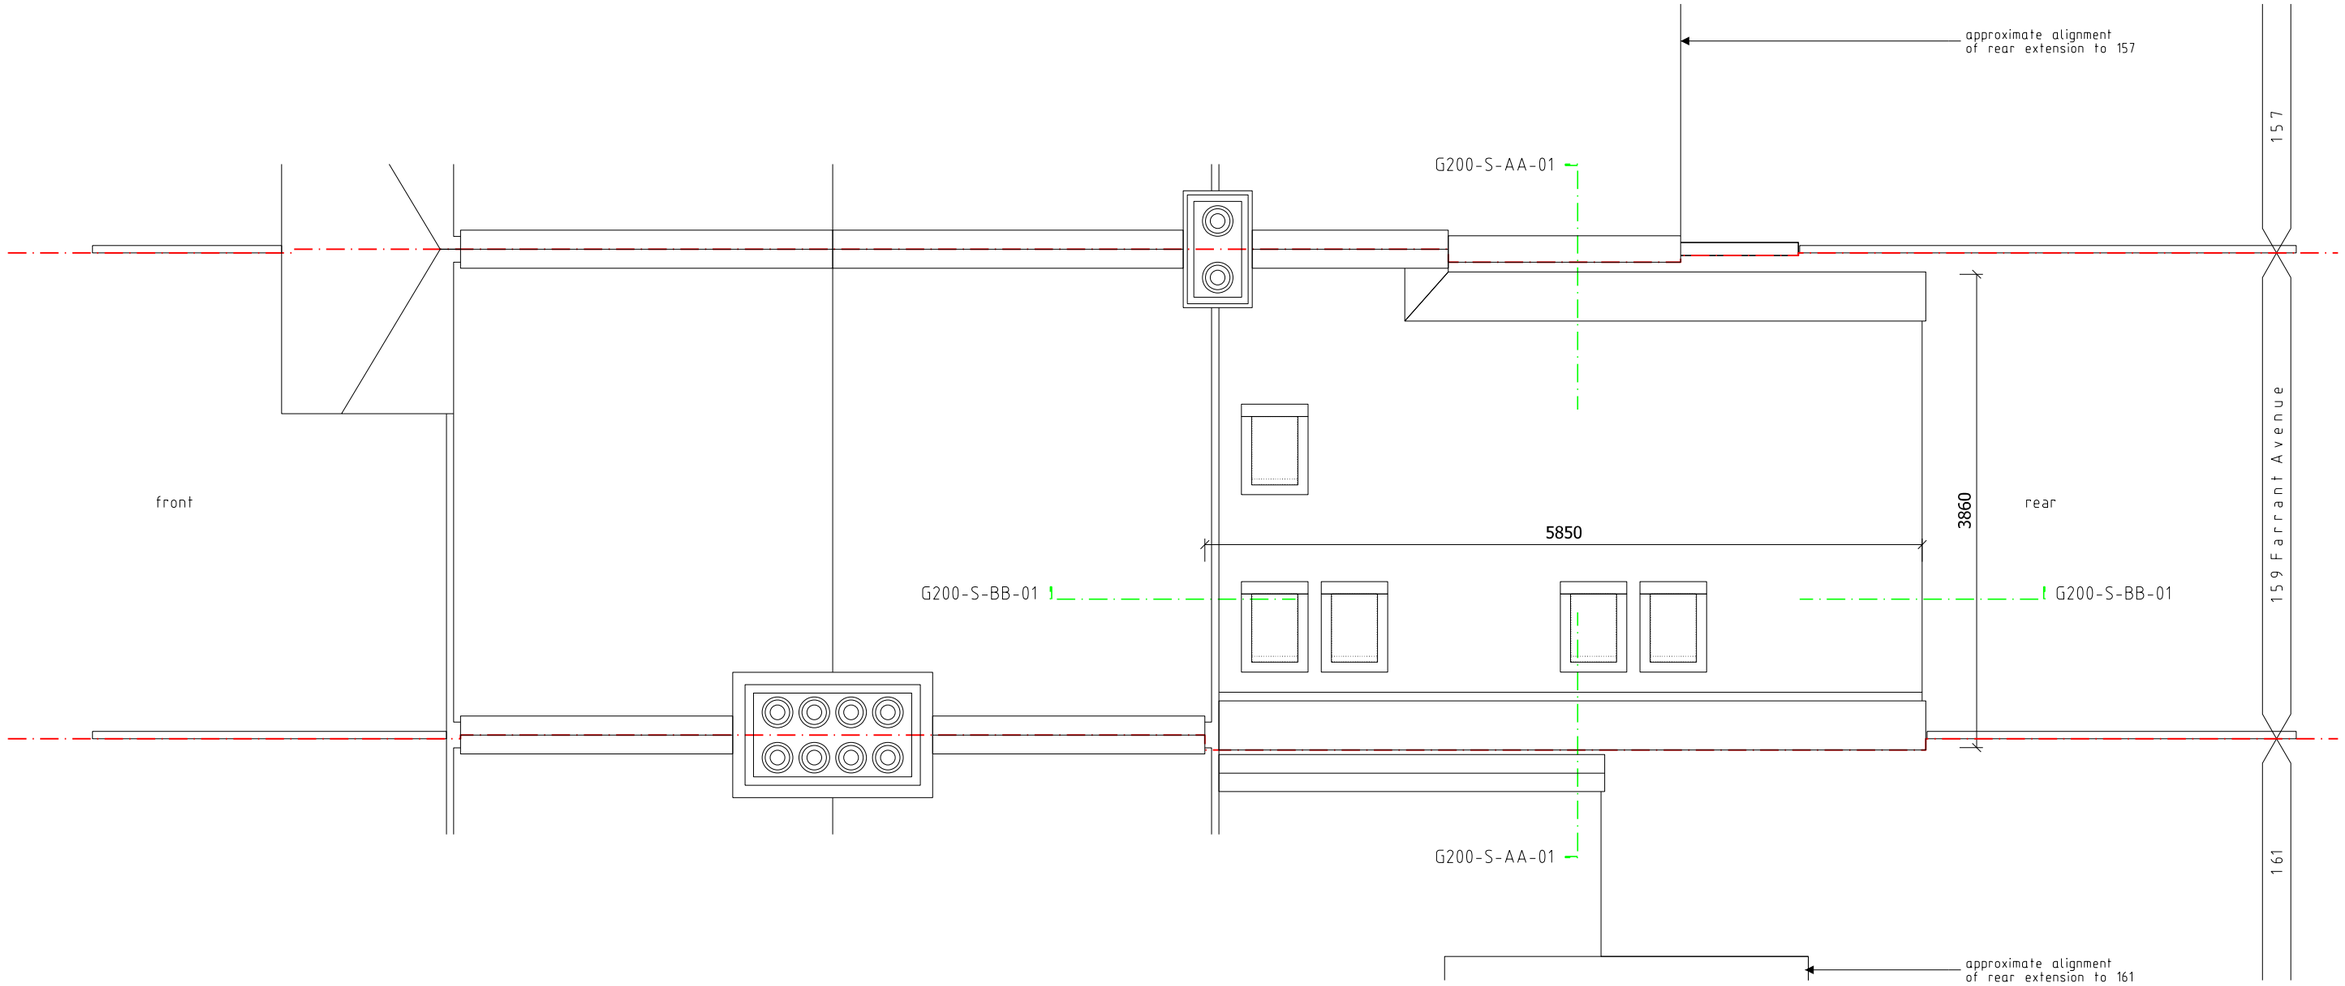

cm
0 25 50 75 100 150 200 300

N

project
159 Farrant Avenue
London N22 6PG

drawing title
Proposed plan
Roof

drawn	checked	scale	date	job number	drawing number	revision
DH	DH	1: 50@A3	16/06/2015	001	G200-P-RF-01	B