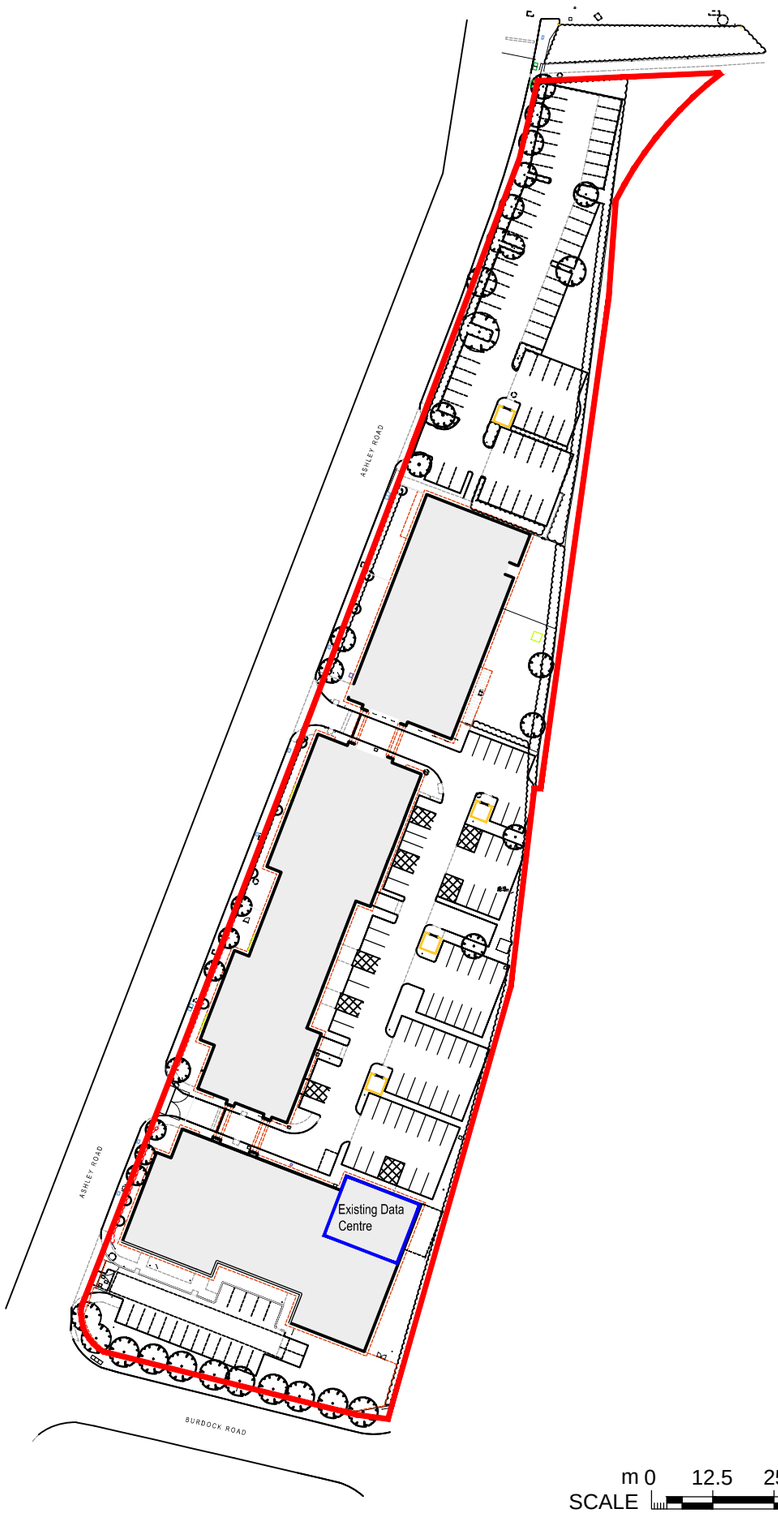


Site Location Plan

m 0 12.5 25 50 75 100 125
SCALE
1:1,250

Notes

Copyright: All rights reserved.
This drawing must not be reproduced without permission.
This drawing must not be scaled. Dimensions are in millimetres unless specified.

SITE BOUNDARY

EXISTING ELEMENTS (not part of works)

Key Plan.

Rev	Date	Revision Note	By	Check

EllisWilliams
Architects

Wellfield, Chester Road
Preston Brook WA7 3BA
T: +44 1928 752 200
F: +44 1928 795 953

Job title
HARRIS ACADEMY TOTTENHAM (HATO)

Drawing title
Site Location Plan

Status	File Name	X-Ref File
DRAFT		

Drawn by	date	checked by	date	Scale at A3	Scale at A5
CPB	11.03.15	BF	11.03.15	1:1250	1:2500

Job No.	CPI cat.	Dwg No.	Revision
2033	AG(0-)	A01	

Contractors Drawing No.