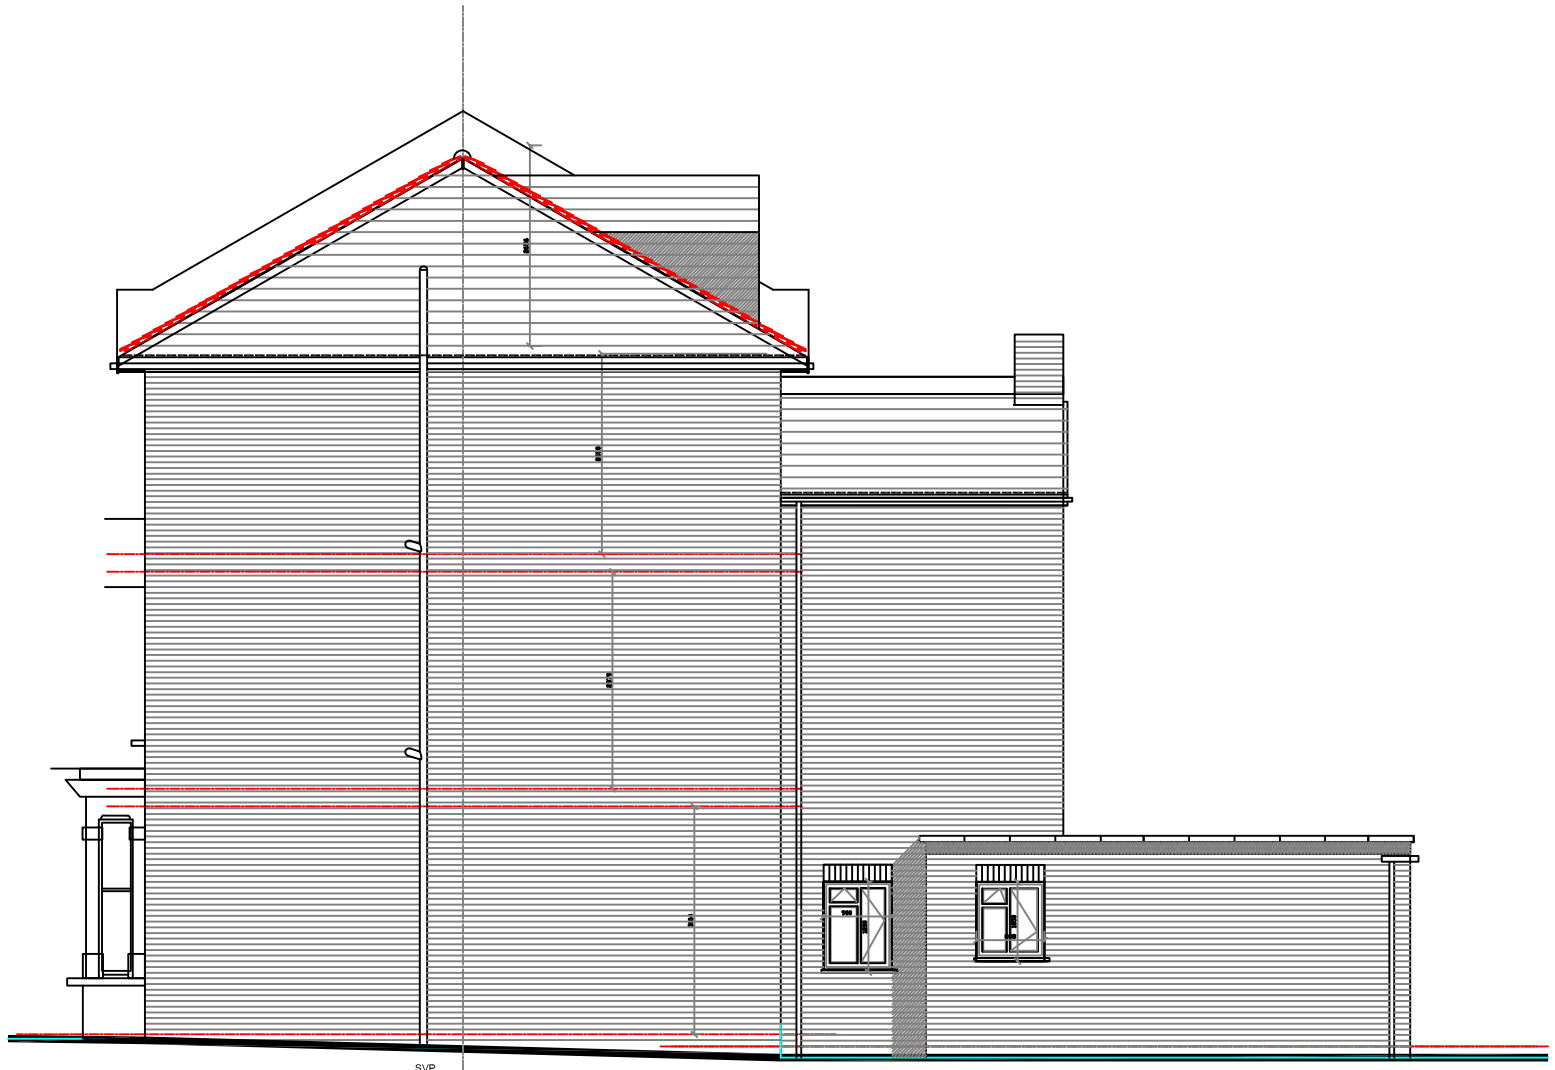

Proposed Side Elevation

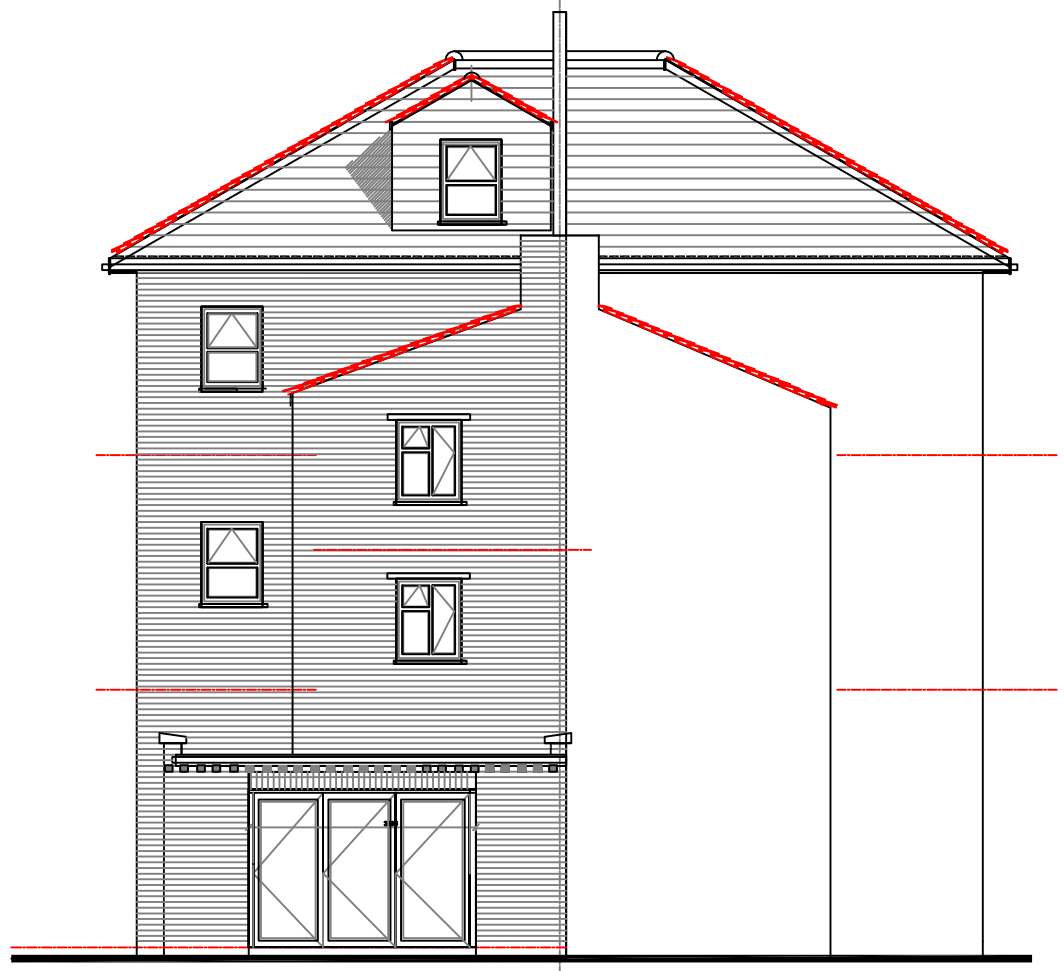

Proposed Rear Elevation

Scale Scale Bar

0m 1m 2m 3m 4m 5m 6m

N0 47 LANCASTER ROAD, LONDON, N 4 4PG.	PROPOSED ELEVATIONS	SCALE 1/100 @ A3	DRG N0; P(11) 05	REV