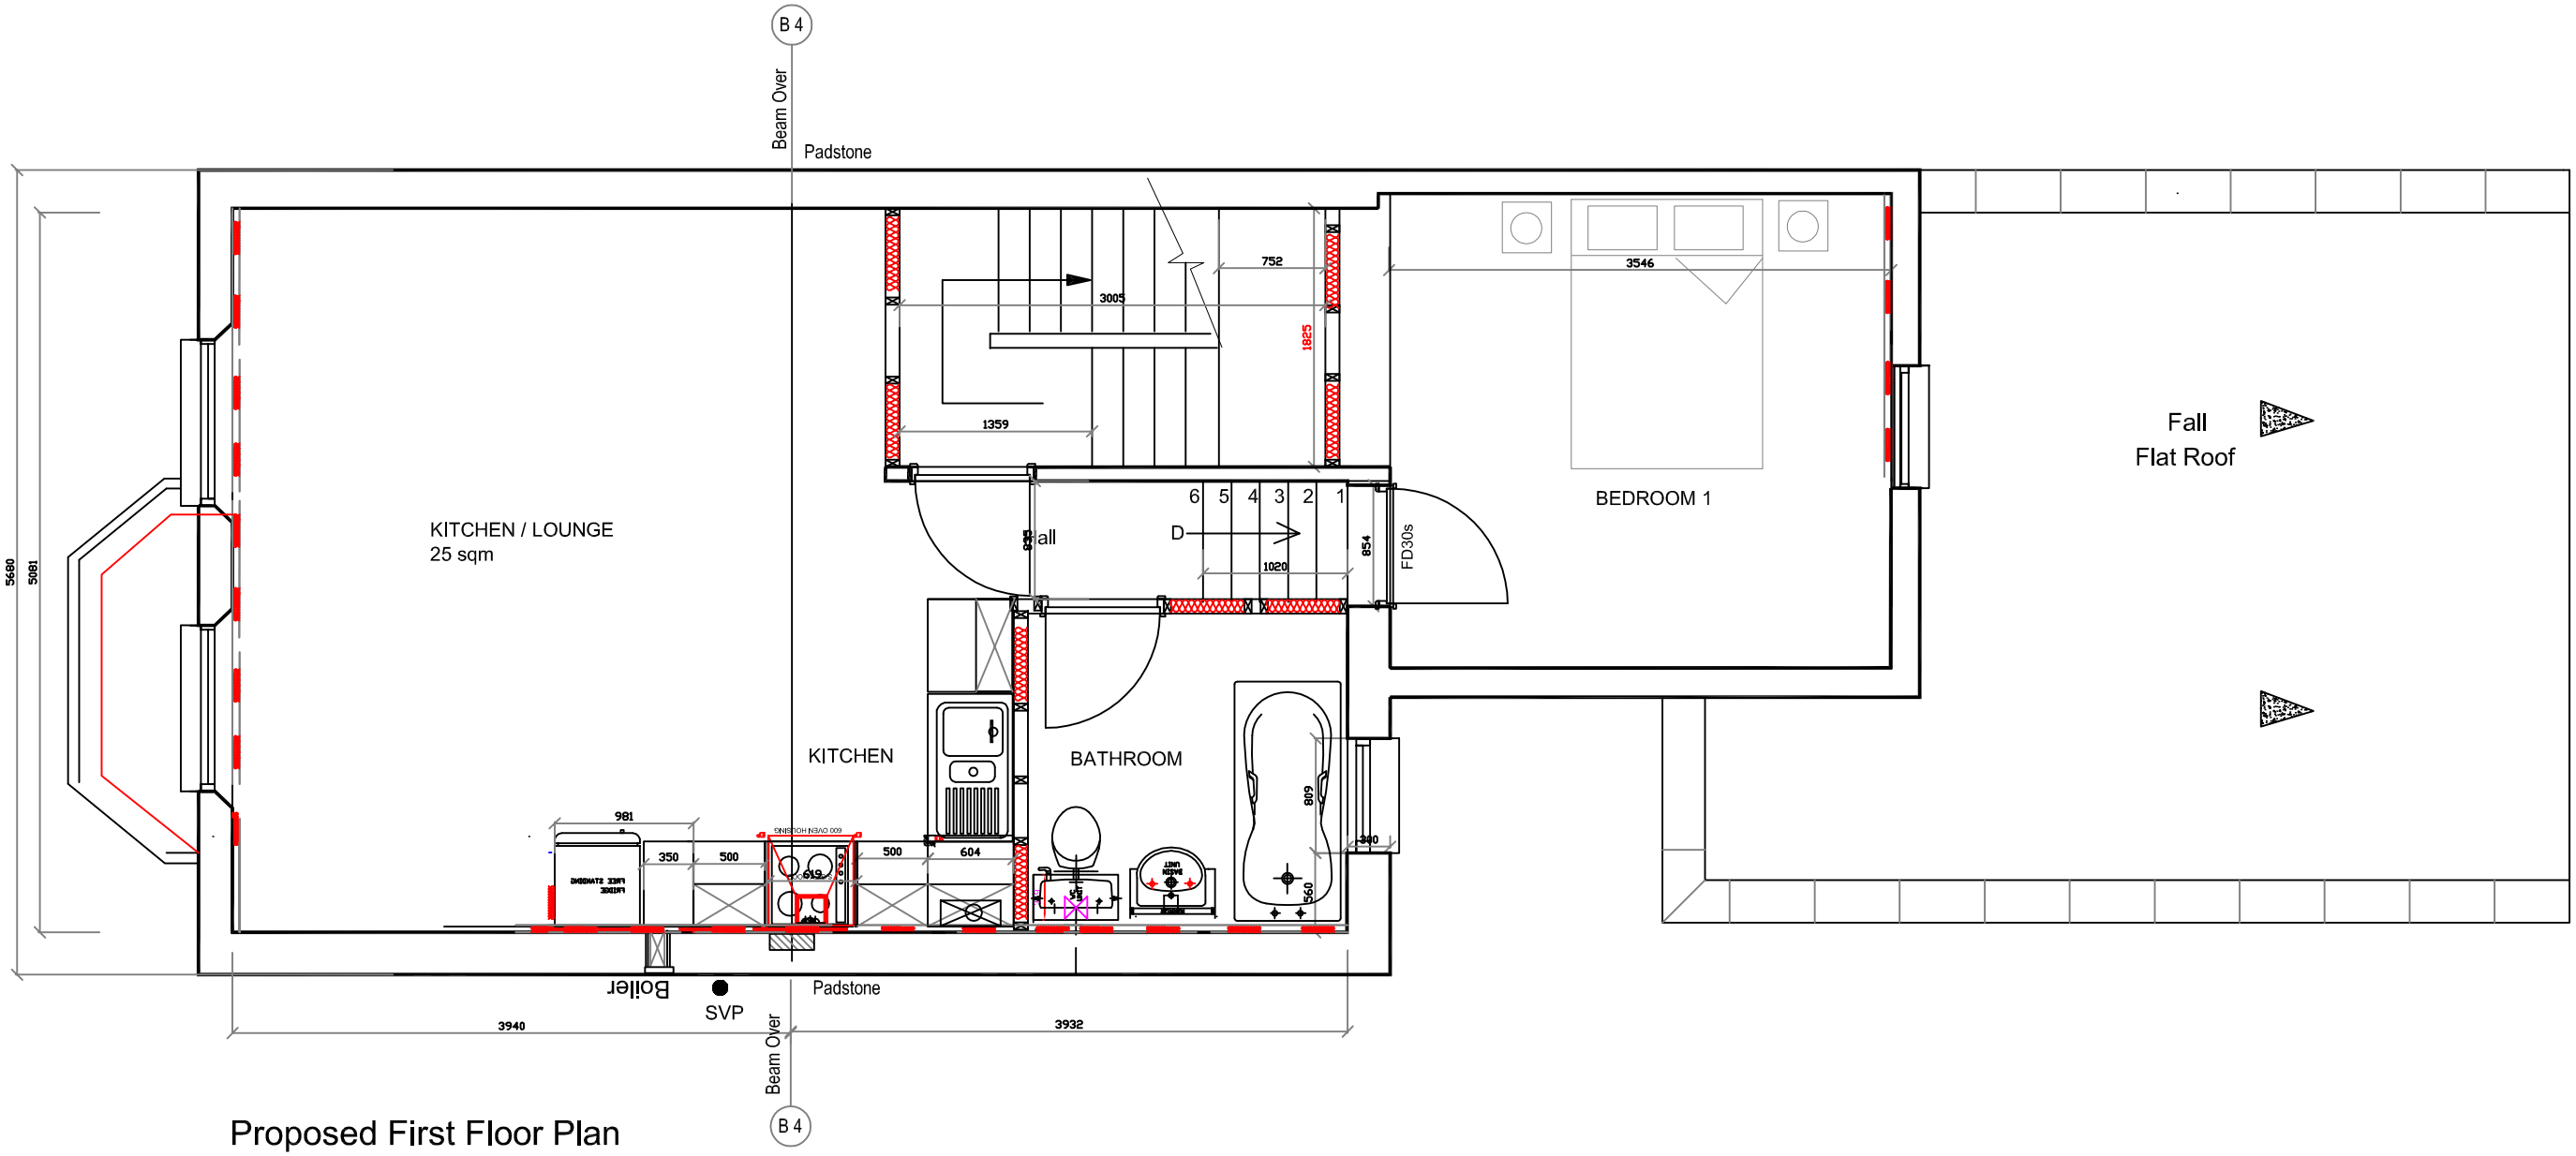

Proposed First Floor Plan

First Floor 1 bedroom Studio
London Plan
1 x bedroom x 1 persons = 37 sqm
Kitchen/Lounge = 23sqm

First Floor = 52.7sqm
Kitchen/ Lounge = 26.5sqm
Bedroom 1 = 12.0sqm

Scale Scale Bar
0m 1m 2m 3m 4m 5m 6m

N0 47 LANCASTER ROAD, LONDON, N 4 4PG.	FLOOR PLANS	SCALE 1/50 @ A3	DRG N0; P(11) 02	REV