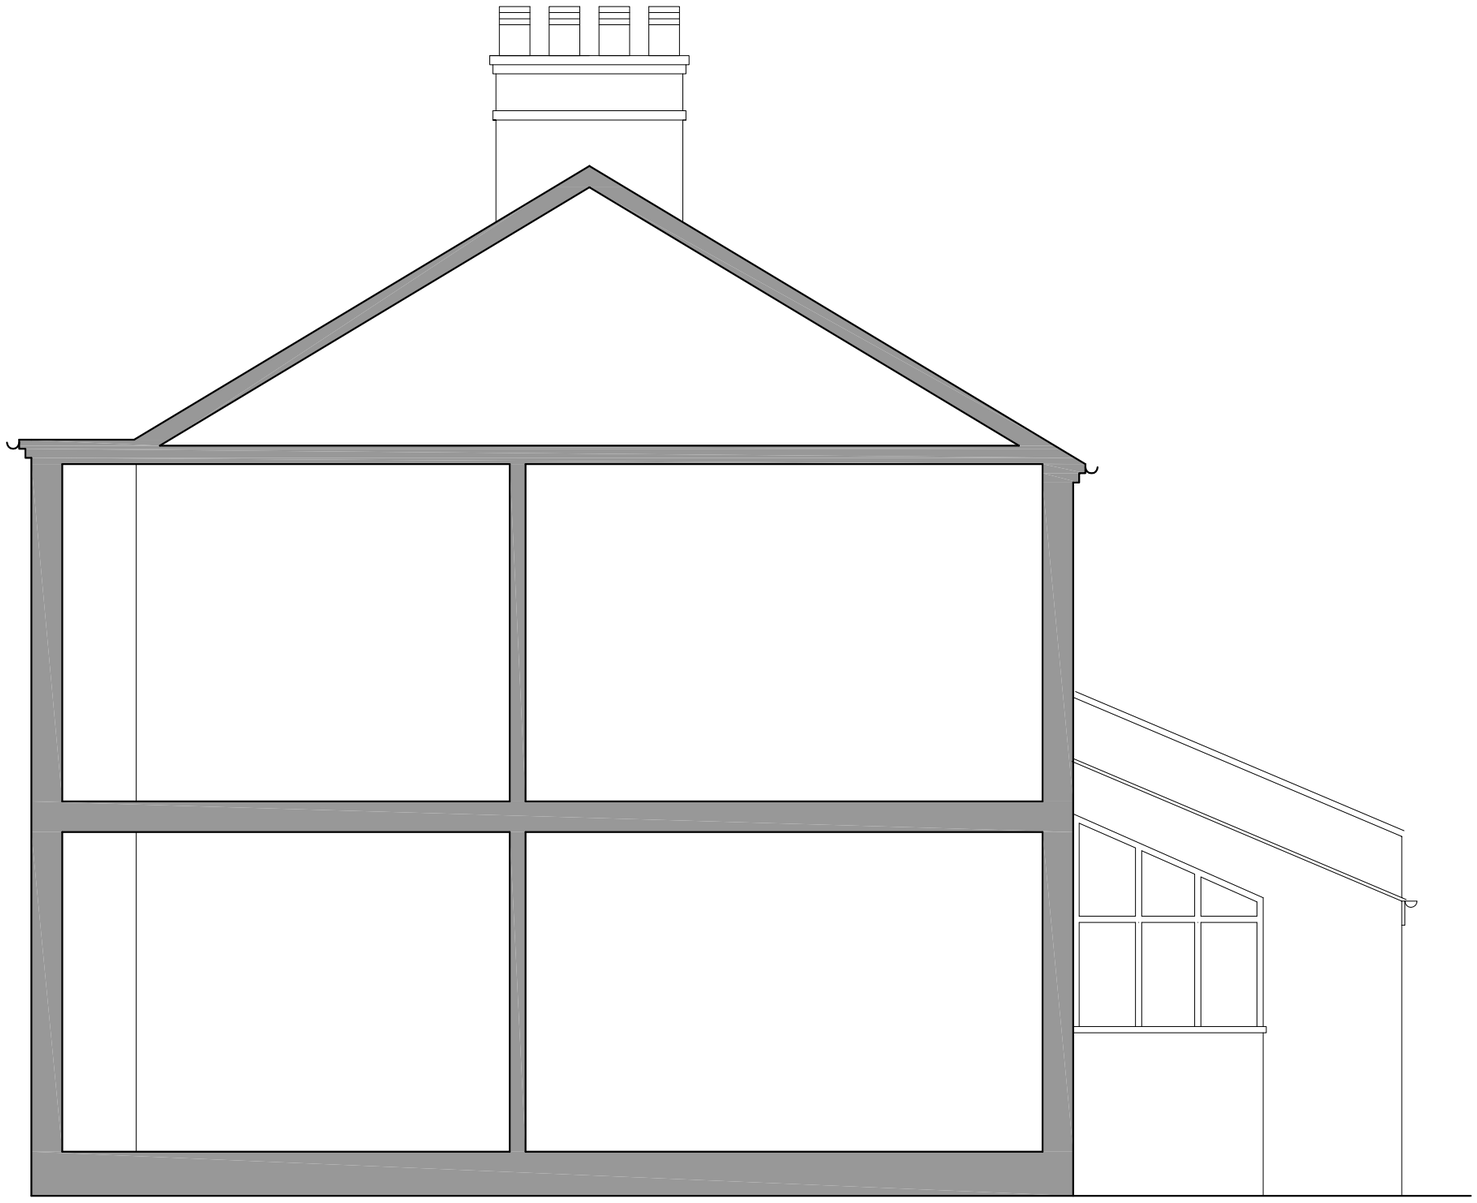


0 0.5 1.0 2.0

SCALE (METERS)

NICK SUTCLIFFE LTD
ARCHITECTURAL & STRUCTURAL DESIGN
BUILDING SURVEYING · Pparty WALLS

60 ALBERT PARK PLACE
BRISTOL BS6 5ND
INFO@SUTCLIFFESURVEYING.CO.UK
0117 904 4850

SITE:
12 HEWITT AVENUE
LONDON N22 6QD

TITLE:
SECTION A-A
AS EXISTING

SCALE: 1:50@A3

DATE: MARCH 2015

DWG NO: 15/PD4

REV: