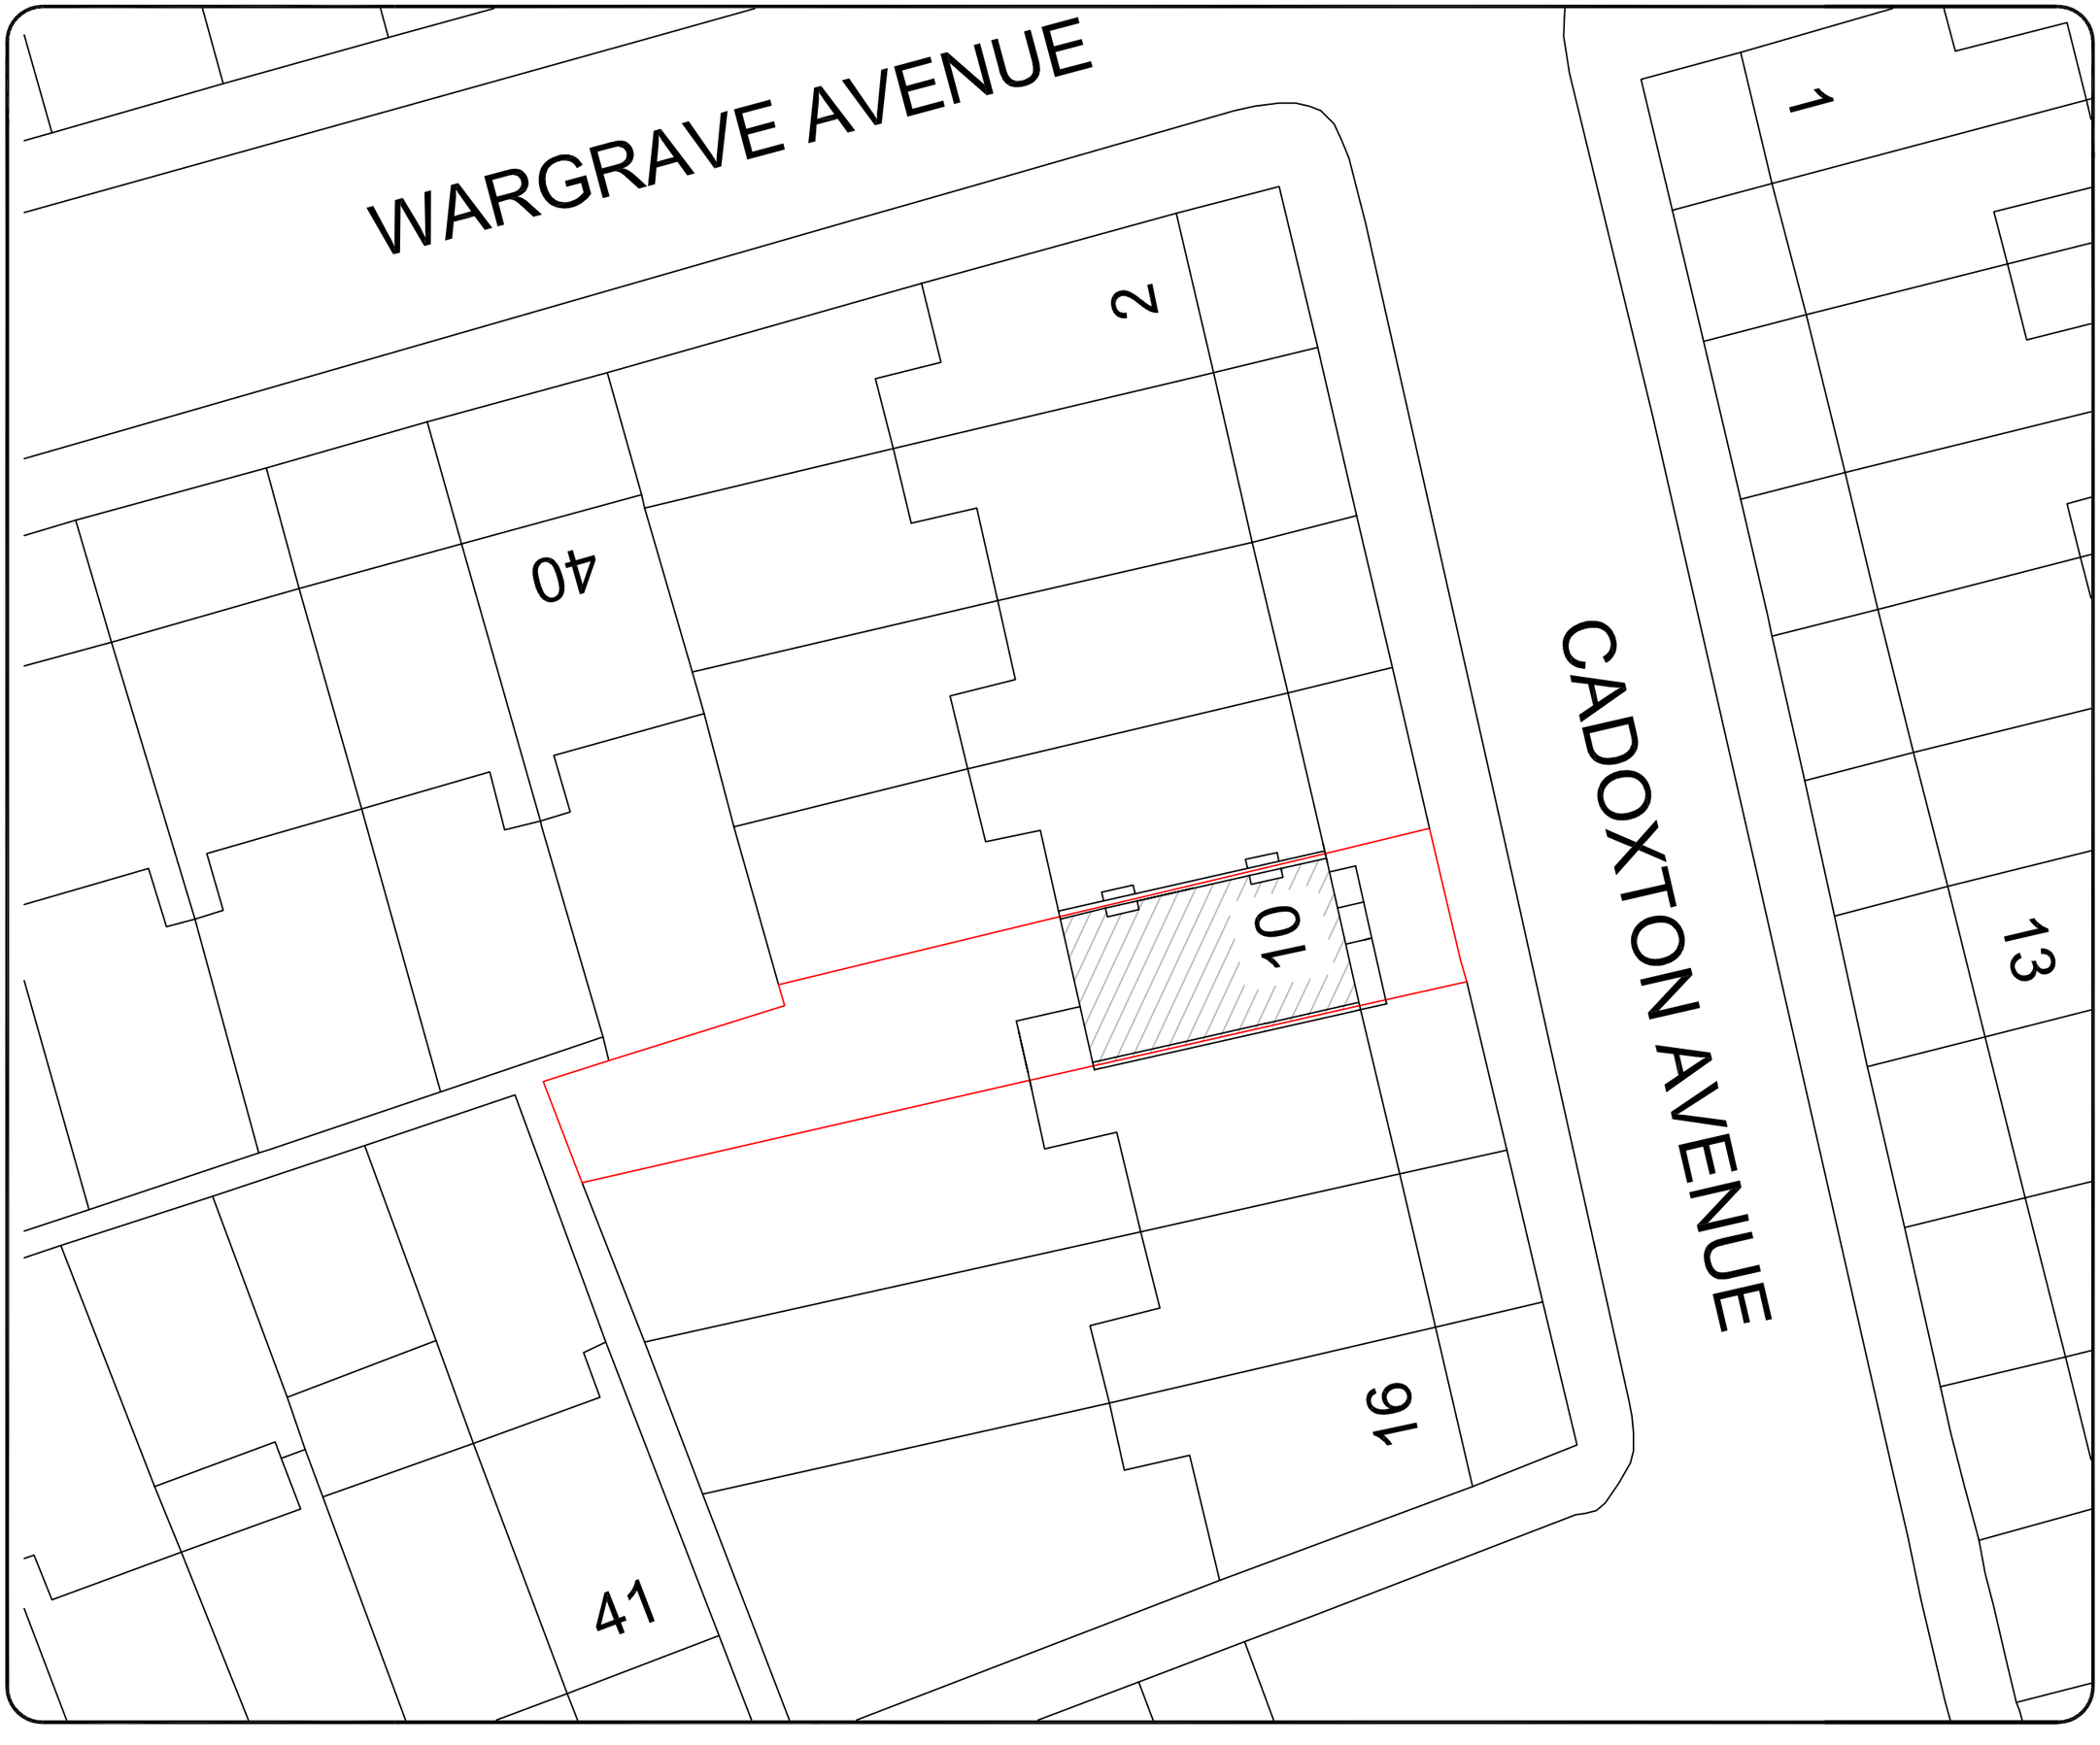

Notes

Scale in Metres
1:200

0
2
4
6
8
10

O/S licence number

1000 2243 2

Rev	Date	Details	By
A	12/05/15	Revision A	CE

Project:
Loft Conversion

Drawing:
Block Plan

Address:
10 Cadoxton Ave,
Tottenham, N15 6LB

Drawing N°:	Rev:
ELA/13	A

A3 Scale:	Drawn By:	Job No:	Date:
1:200	CE	0640	12/05/15

ELA design
www.ela-design.co.uk

ELA Design
10 Church Lane
Wormley
Broxbourne
Herts
EN10 6JT

Tel:- 07979510821