



Type	A	B	C	D	Type	A	B	C	D
TWC1	178	72	50	915	TWC5	400	90	50	915
TWC2	228	79	50	915	TWC6	455	90	50	600
TWC3	305	90	50	915	TWC7	500	110	50	600
TWC4	355	90	50	915	TWC8	600	110	50	500

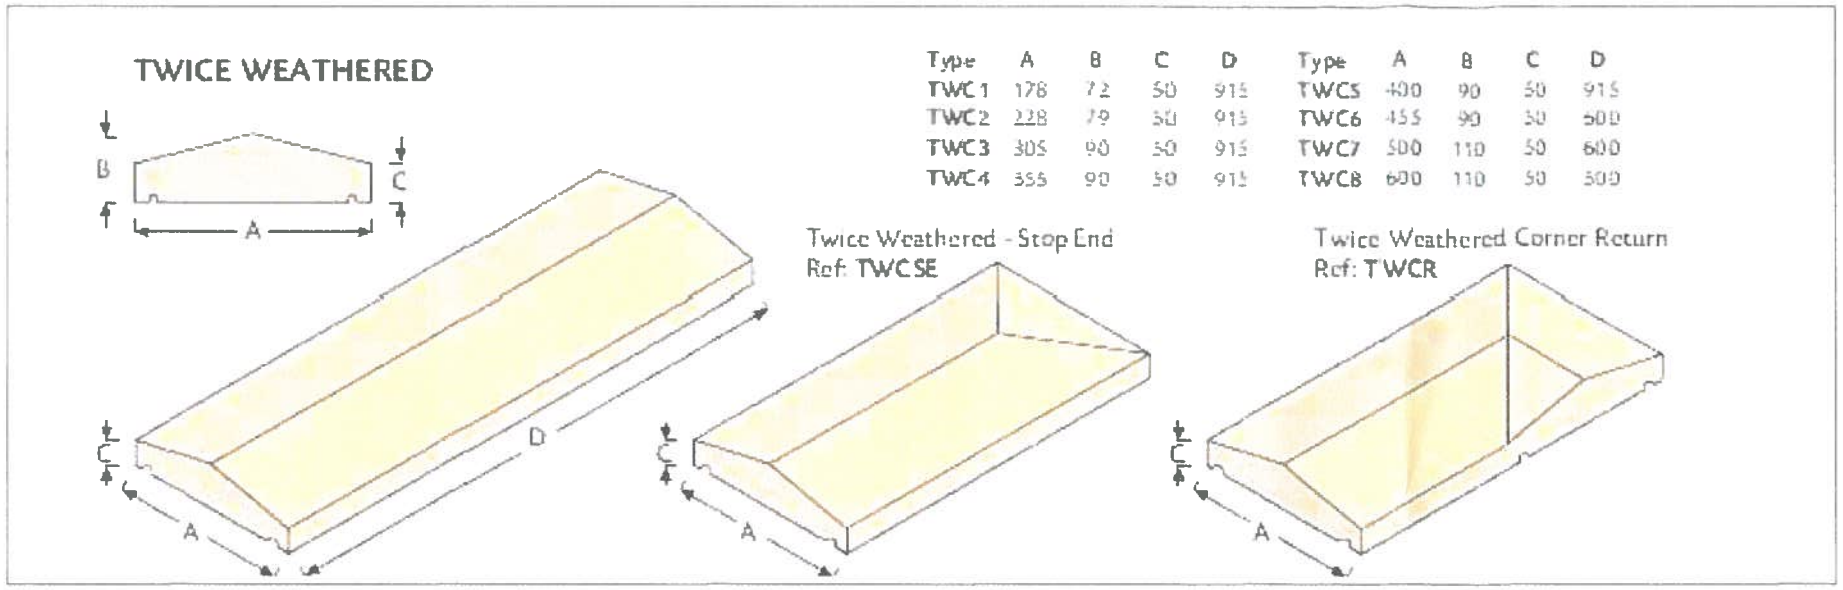

Typical coping stone

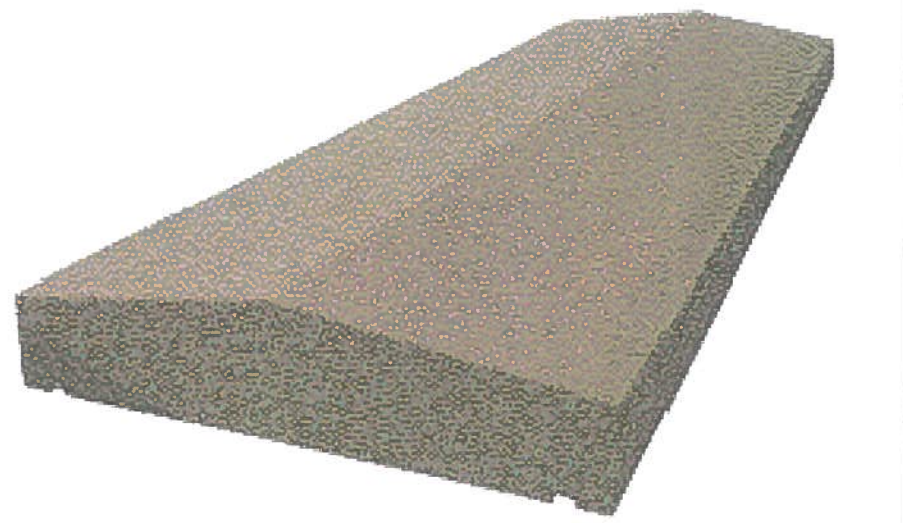

Second Hand
Yellow Stocks Bricks



Welsh slates

Planning Drawings	DRAWING TITLE: Proposed Materials	CLIENT / JOB TITLE: 409-411 St Ann's Rd, London N15 3JL	BUILDTECH BUILDING SURVEYORS 28 Shamrock Way, Southgate, London, N14 5RY Tel 020 8368 0605 Fax 020 8361 0677
Revisions	Scale: / Date: 11.2014 / Drawn by:	1. This drawing must not be scaled. 2. All dimensions to be checked on site by the contractor & any discrepancies reported immediately. 3. This drawing and all details therin remain the copyright of Buildtech Building Surveyors and may not be used or copied without their permision.	
	Drawing no: D01 / Revision:		