


UPPER FLOOR PLAN
PROPOSED

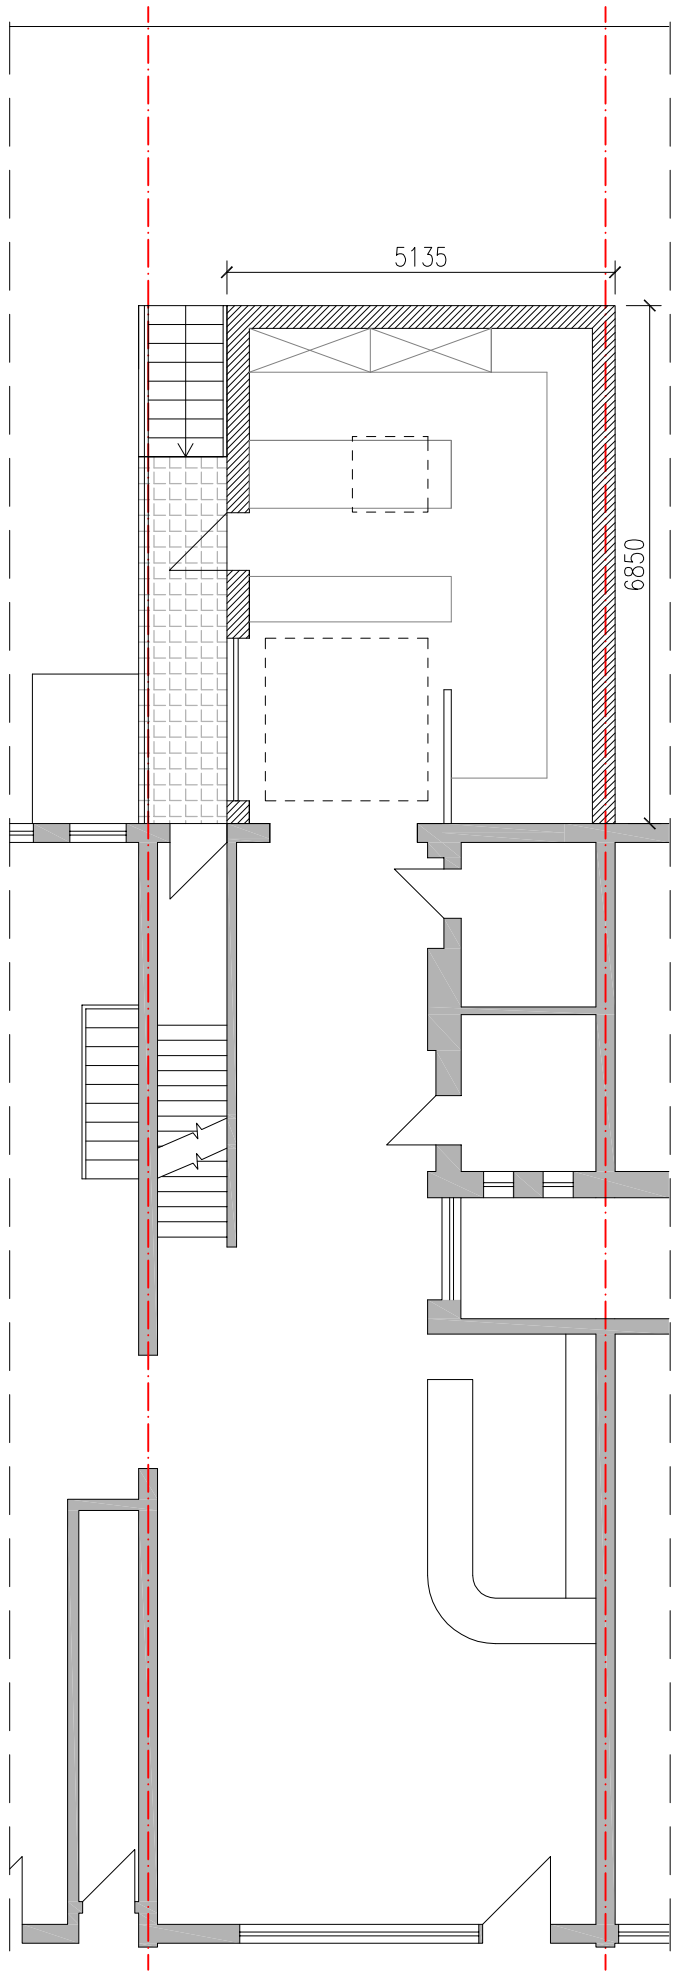


LOWER FLOOR PLAN
PROPOSED

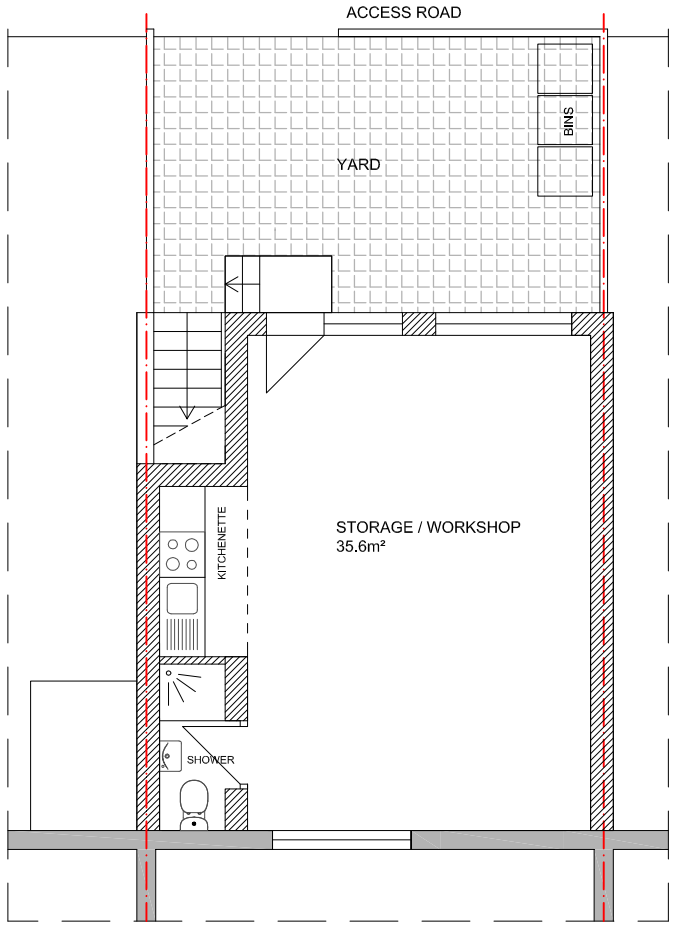


ROOF PLAN
PROPOSED

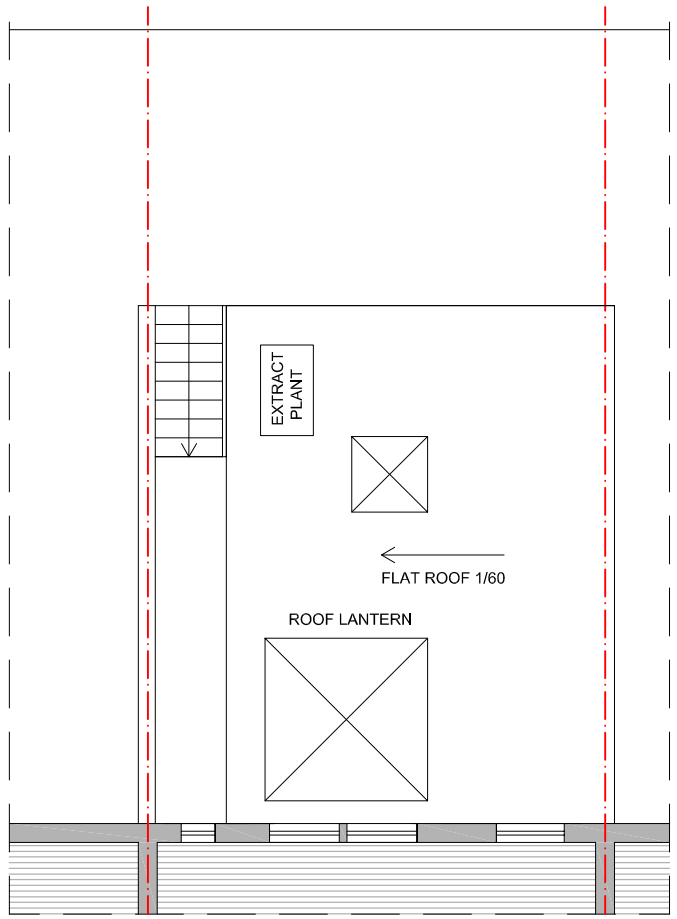

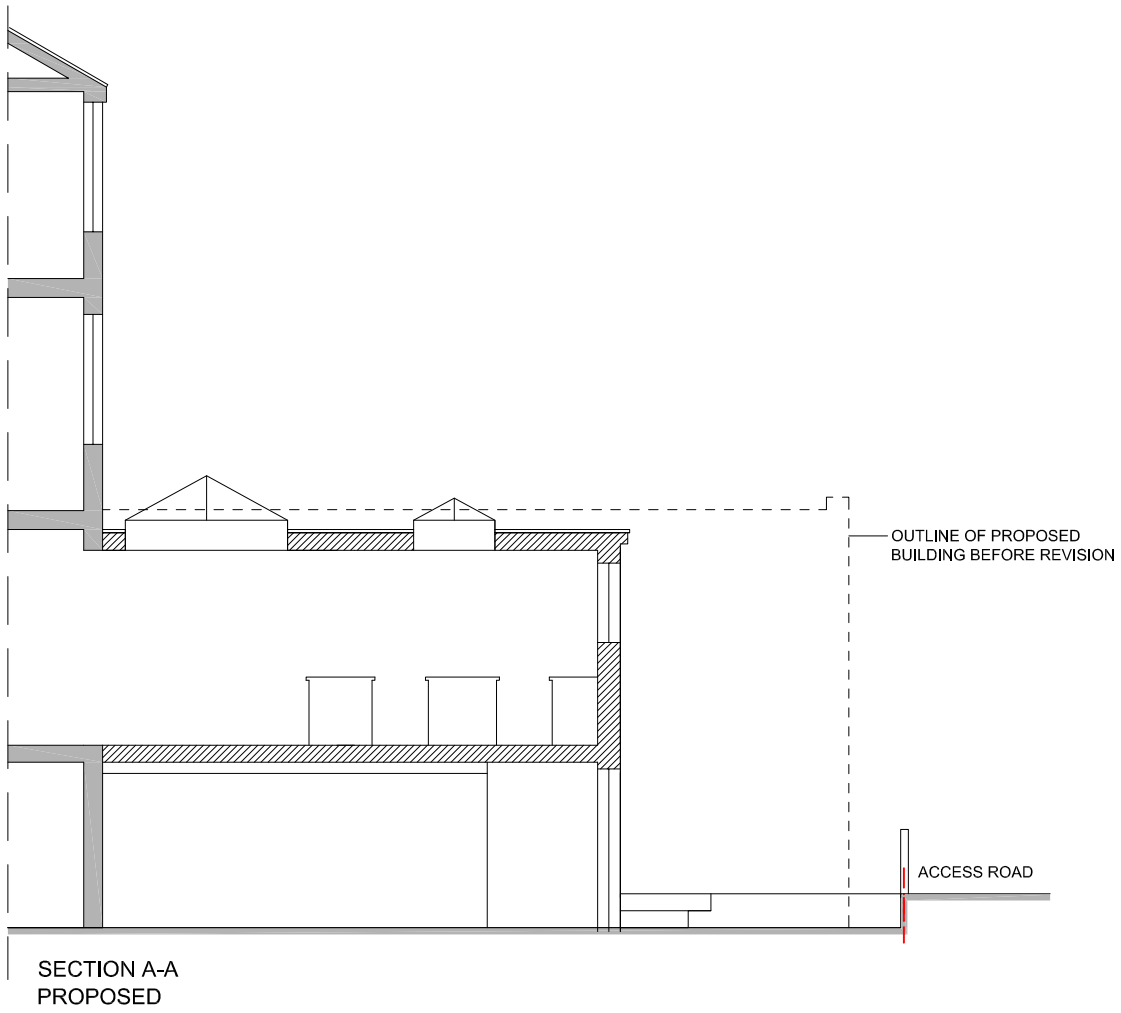

SECTION A-A
PROPOSED

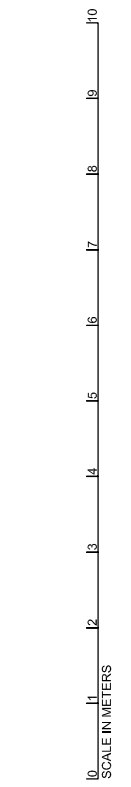

PROPOSED TWO
STOREY EXTENSION
90 ALEXANDRA PARK
ROAD, N10 2AE

PLANS AS PROPOSED

DRAWING NO.
070/20-G

Scale: 1:100 @ A3
Date: 07.07.2015

STUDIO LEY
ARCHITECTURE+PLANNING