
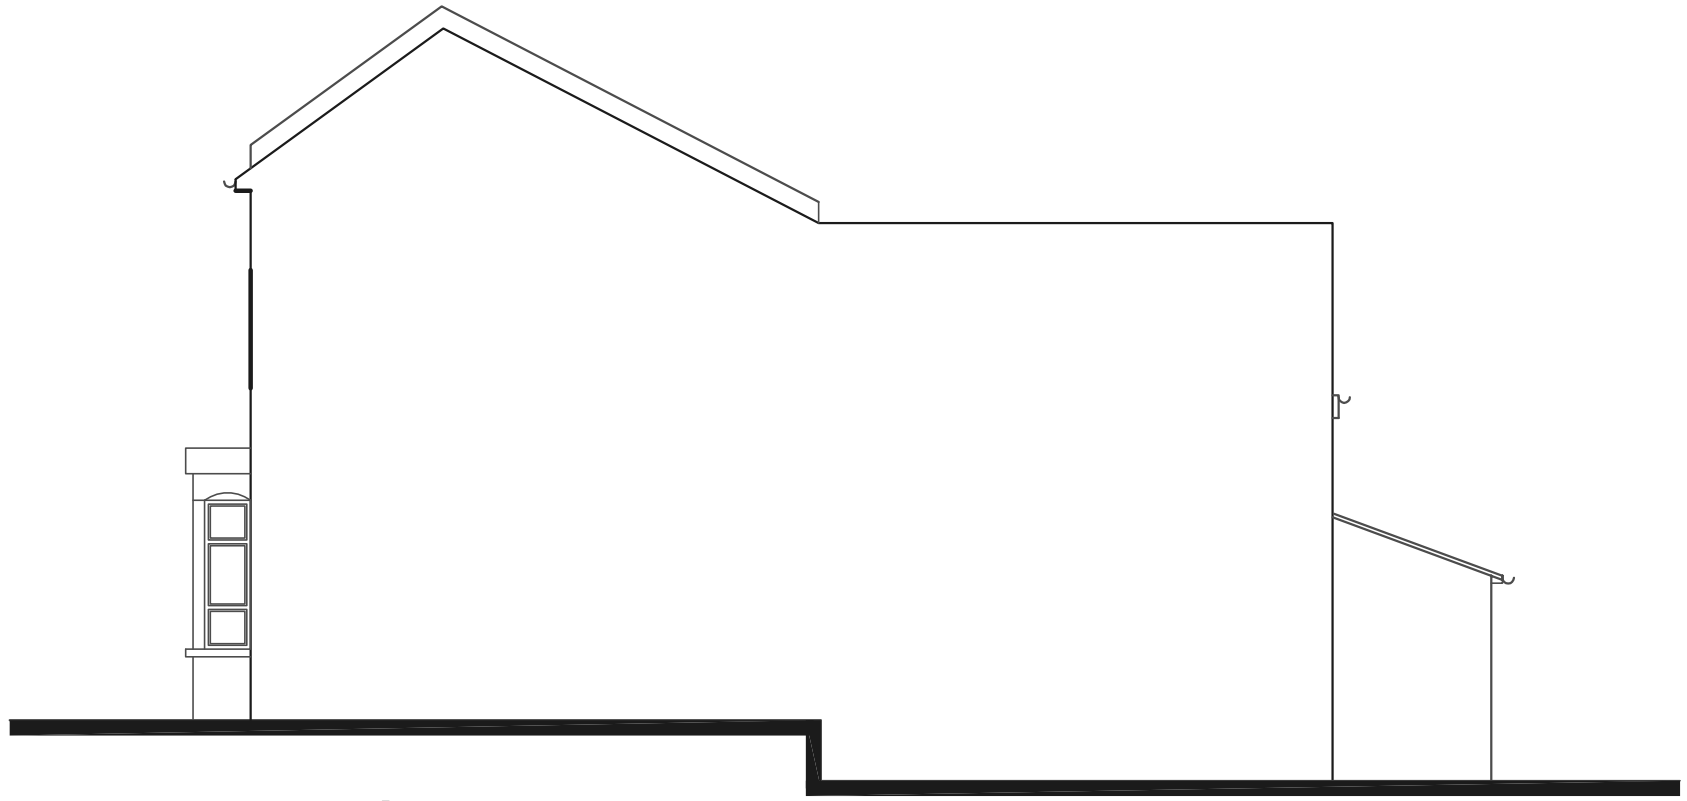


Existing Right Side Elevation

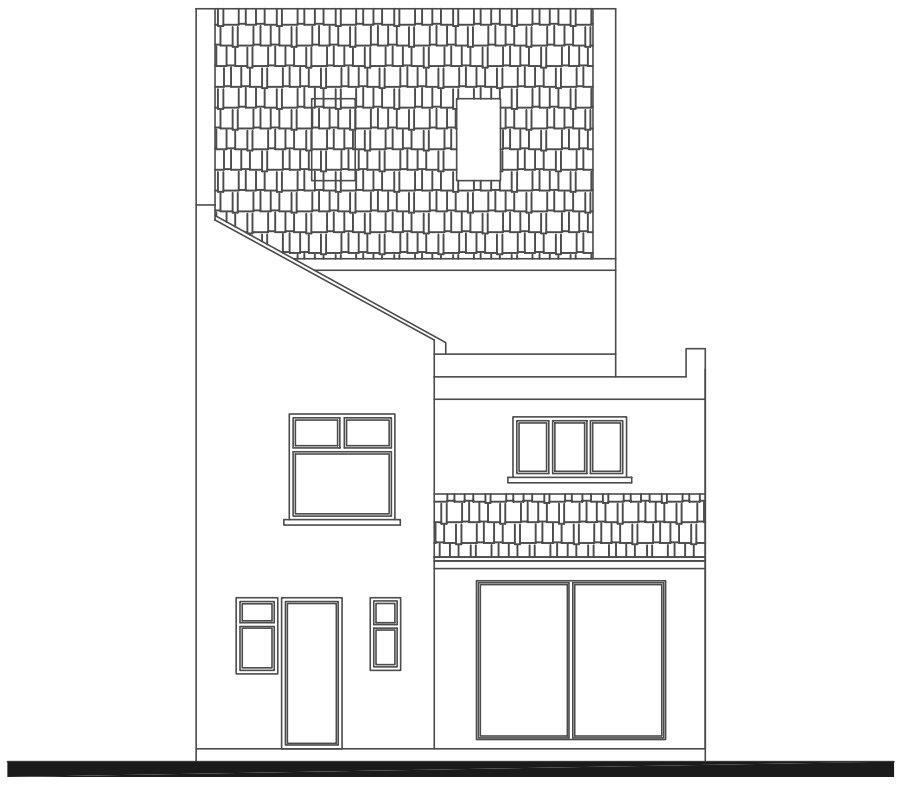

Existing Rear Elevation

Scale 0 1m 5m 10m

LDP
Leads Design Partnership
Chartered Architects, Engineers and Surveyors
Planning Supervisors and Construction Project Managers
86 Chestnut Road Enfield EN3 6SY Tel: 01992 787 937

Client;
Mr. Bedri Idrizi

Site:
85 Mayes Road
Wood Green N22 6UP

Drawning;
Existing Rear and Side Elevations

Date	Pr/Drawing Number	Scale
June 2015	LDP/335/03/A	1:100 @ A3

The copyright ot this drawing is vested in the Architect and must not be copied or reproduced without his written consent. Figured demensions only are to be taken from this drawing. All Contractors must visit the site and be responsible for taking and checking all demensions relative to this work. Do not scale off this drawing. IF IN DOUBT ASK.

03