General Notes:

Joinery Items:
The Contractor is to ensure all manufactured items are built to suit the purpose and requirements of the design.
The Contractor is to provide ROD and setting out drawings for approval prior to manufacture.
The Contractor is to provide control samples for all finish for approval prior to manufacture.

Contractor's Design:
The contractor is to check all dimensions on site and relate to these drawings/documents. Any discrepancies to be reported to the Designer/Architect/Contract Administrator prior to construction, manufacture and installation.

All aspects of the Contractors Design Portion (CDP), where applicable, to confirm to all statutory requirements. Any discrepancies between the CDP and these requirements must be brought to the attention of the Designer/Architect/Contract Administrator.

When these drawings are being provided for statutory requirements, they are used to demonstrate the clients design intent 'only' and are not intended for construction. The Designer/Architect/Contract Administrator cannot take responsibility for the construction drawings, or build.

Do not scale from this drawing.
This drawing is profile design information only.

No. Date. Revision.

All plans drawn from measured site survey dimensions. Scale in millimeters.

0 1,000 2,000 3,000 4,000 5,000

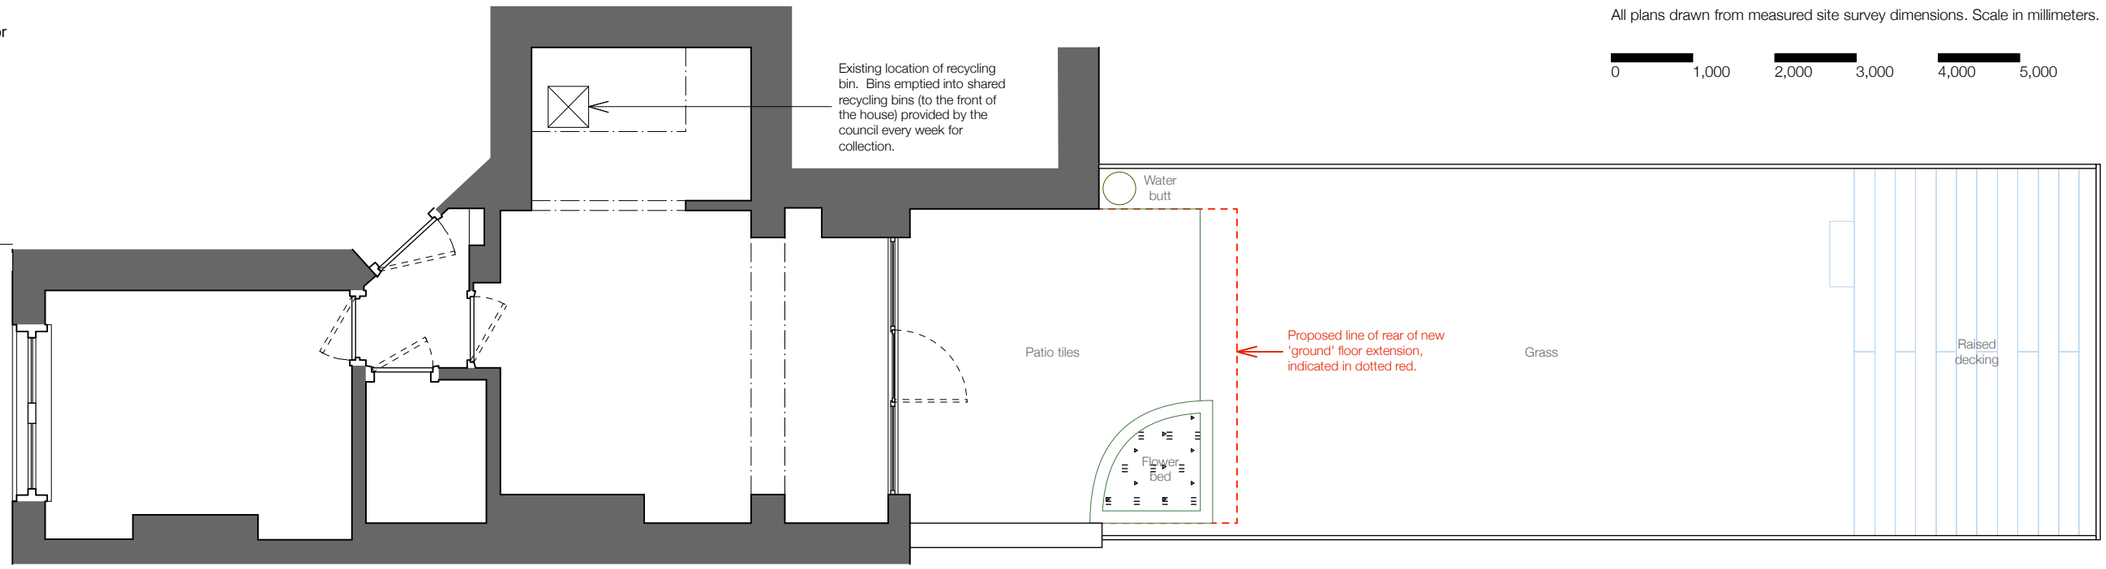

Existing Plan of Full Property
Scale 1:75 A3

Stage. PLANNING

Client. MR DOMINIC HILL

Project. 64 MUSWELL ROAD, N10 2BE

Title. EXISTING
FULL PLAN

Date. JUNE 2015

Drawn By. GHM

Scale. 1:75 @ A3

Drawing No. 100_PL_01_01

Revision.

Do not scale from this drawing.

GABRIELLE HEYSE-MOORE
INTERIOR ARCHITECTURAL DESIGN
35B GOWLETT ROAD LONDON SE15 4HX
+44 (0) 7811168686

N