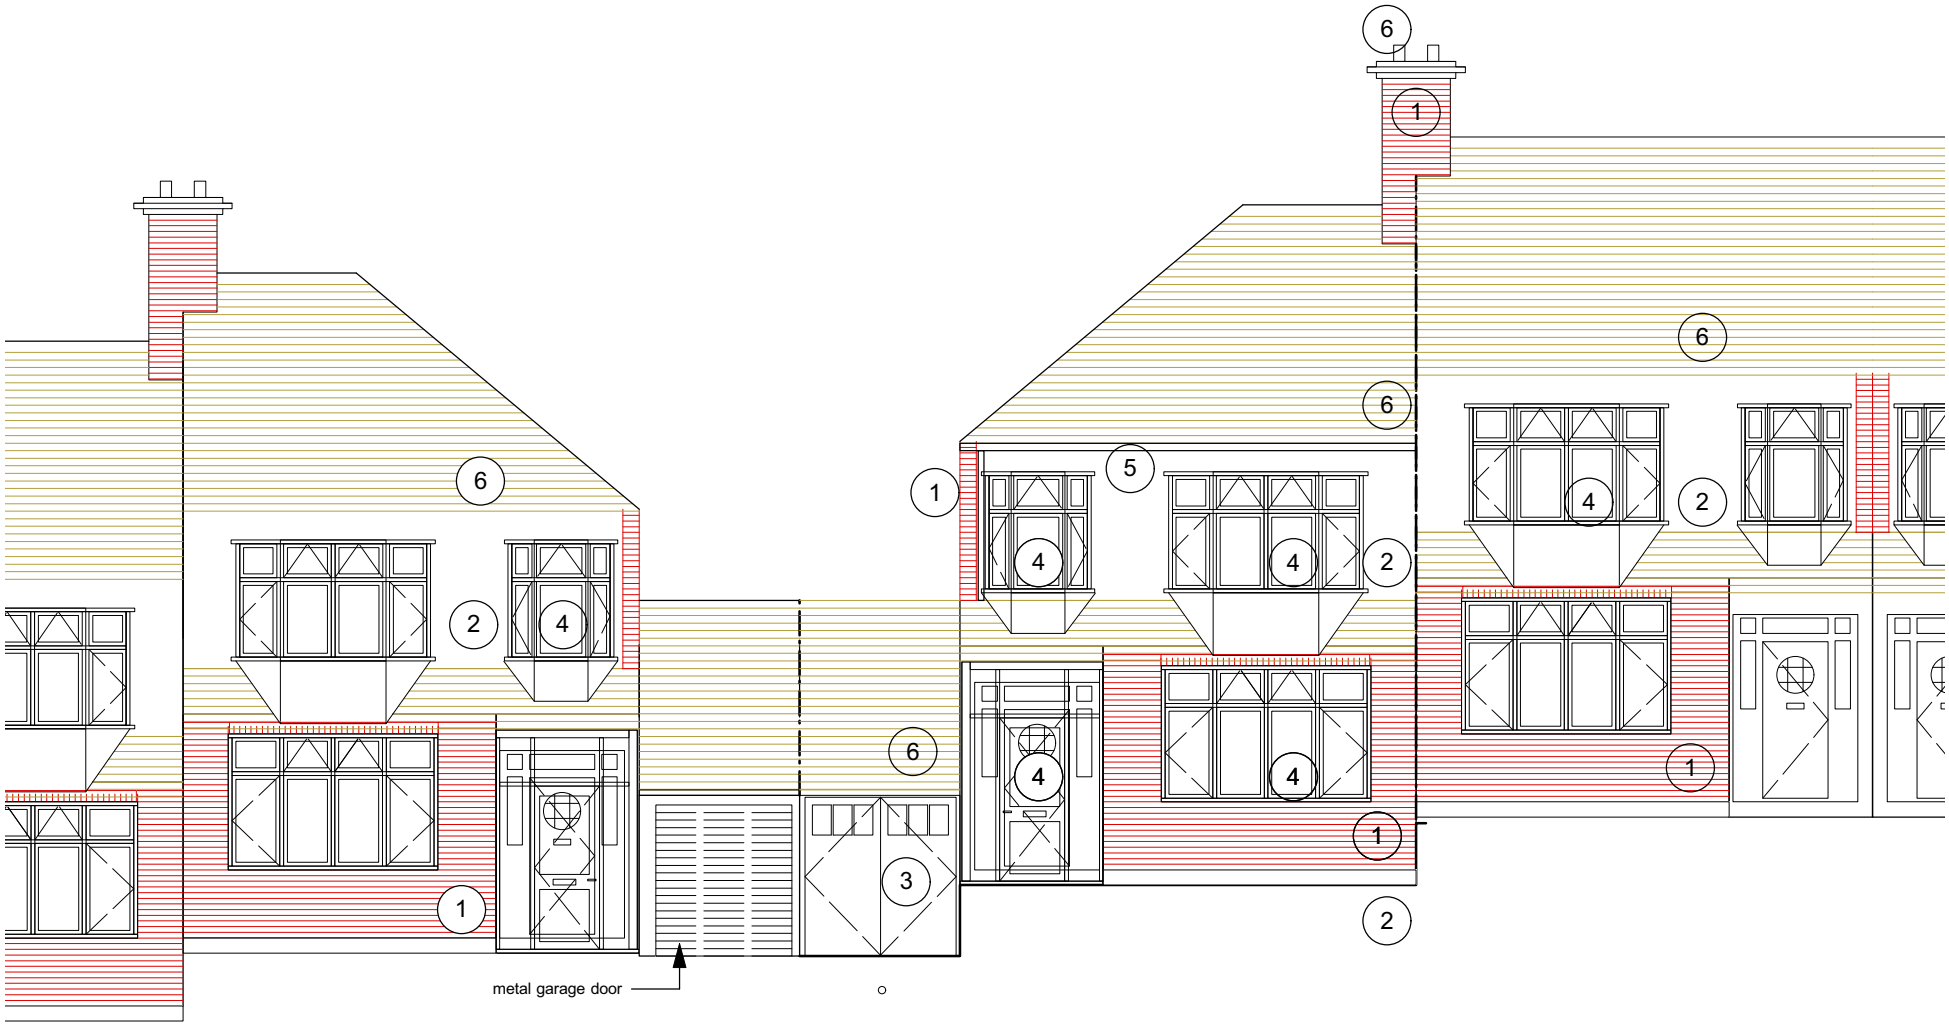


1 Scale: 1:100
Existing West Elevation

0 5 M

Existing Materials:

1. Red brick,
2. Render,
3. Weathered timber,
4. White painted window and door frames,
5. Black gutters and downpipes
6. Tiled roof and chimney pots.

17 Blake Road, New Southgate, N11 2AD.
Existing West Elevation

Scale: 1:100@a4 Date: July 2014
Drg No 03-033-00