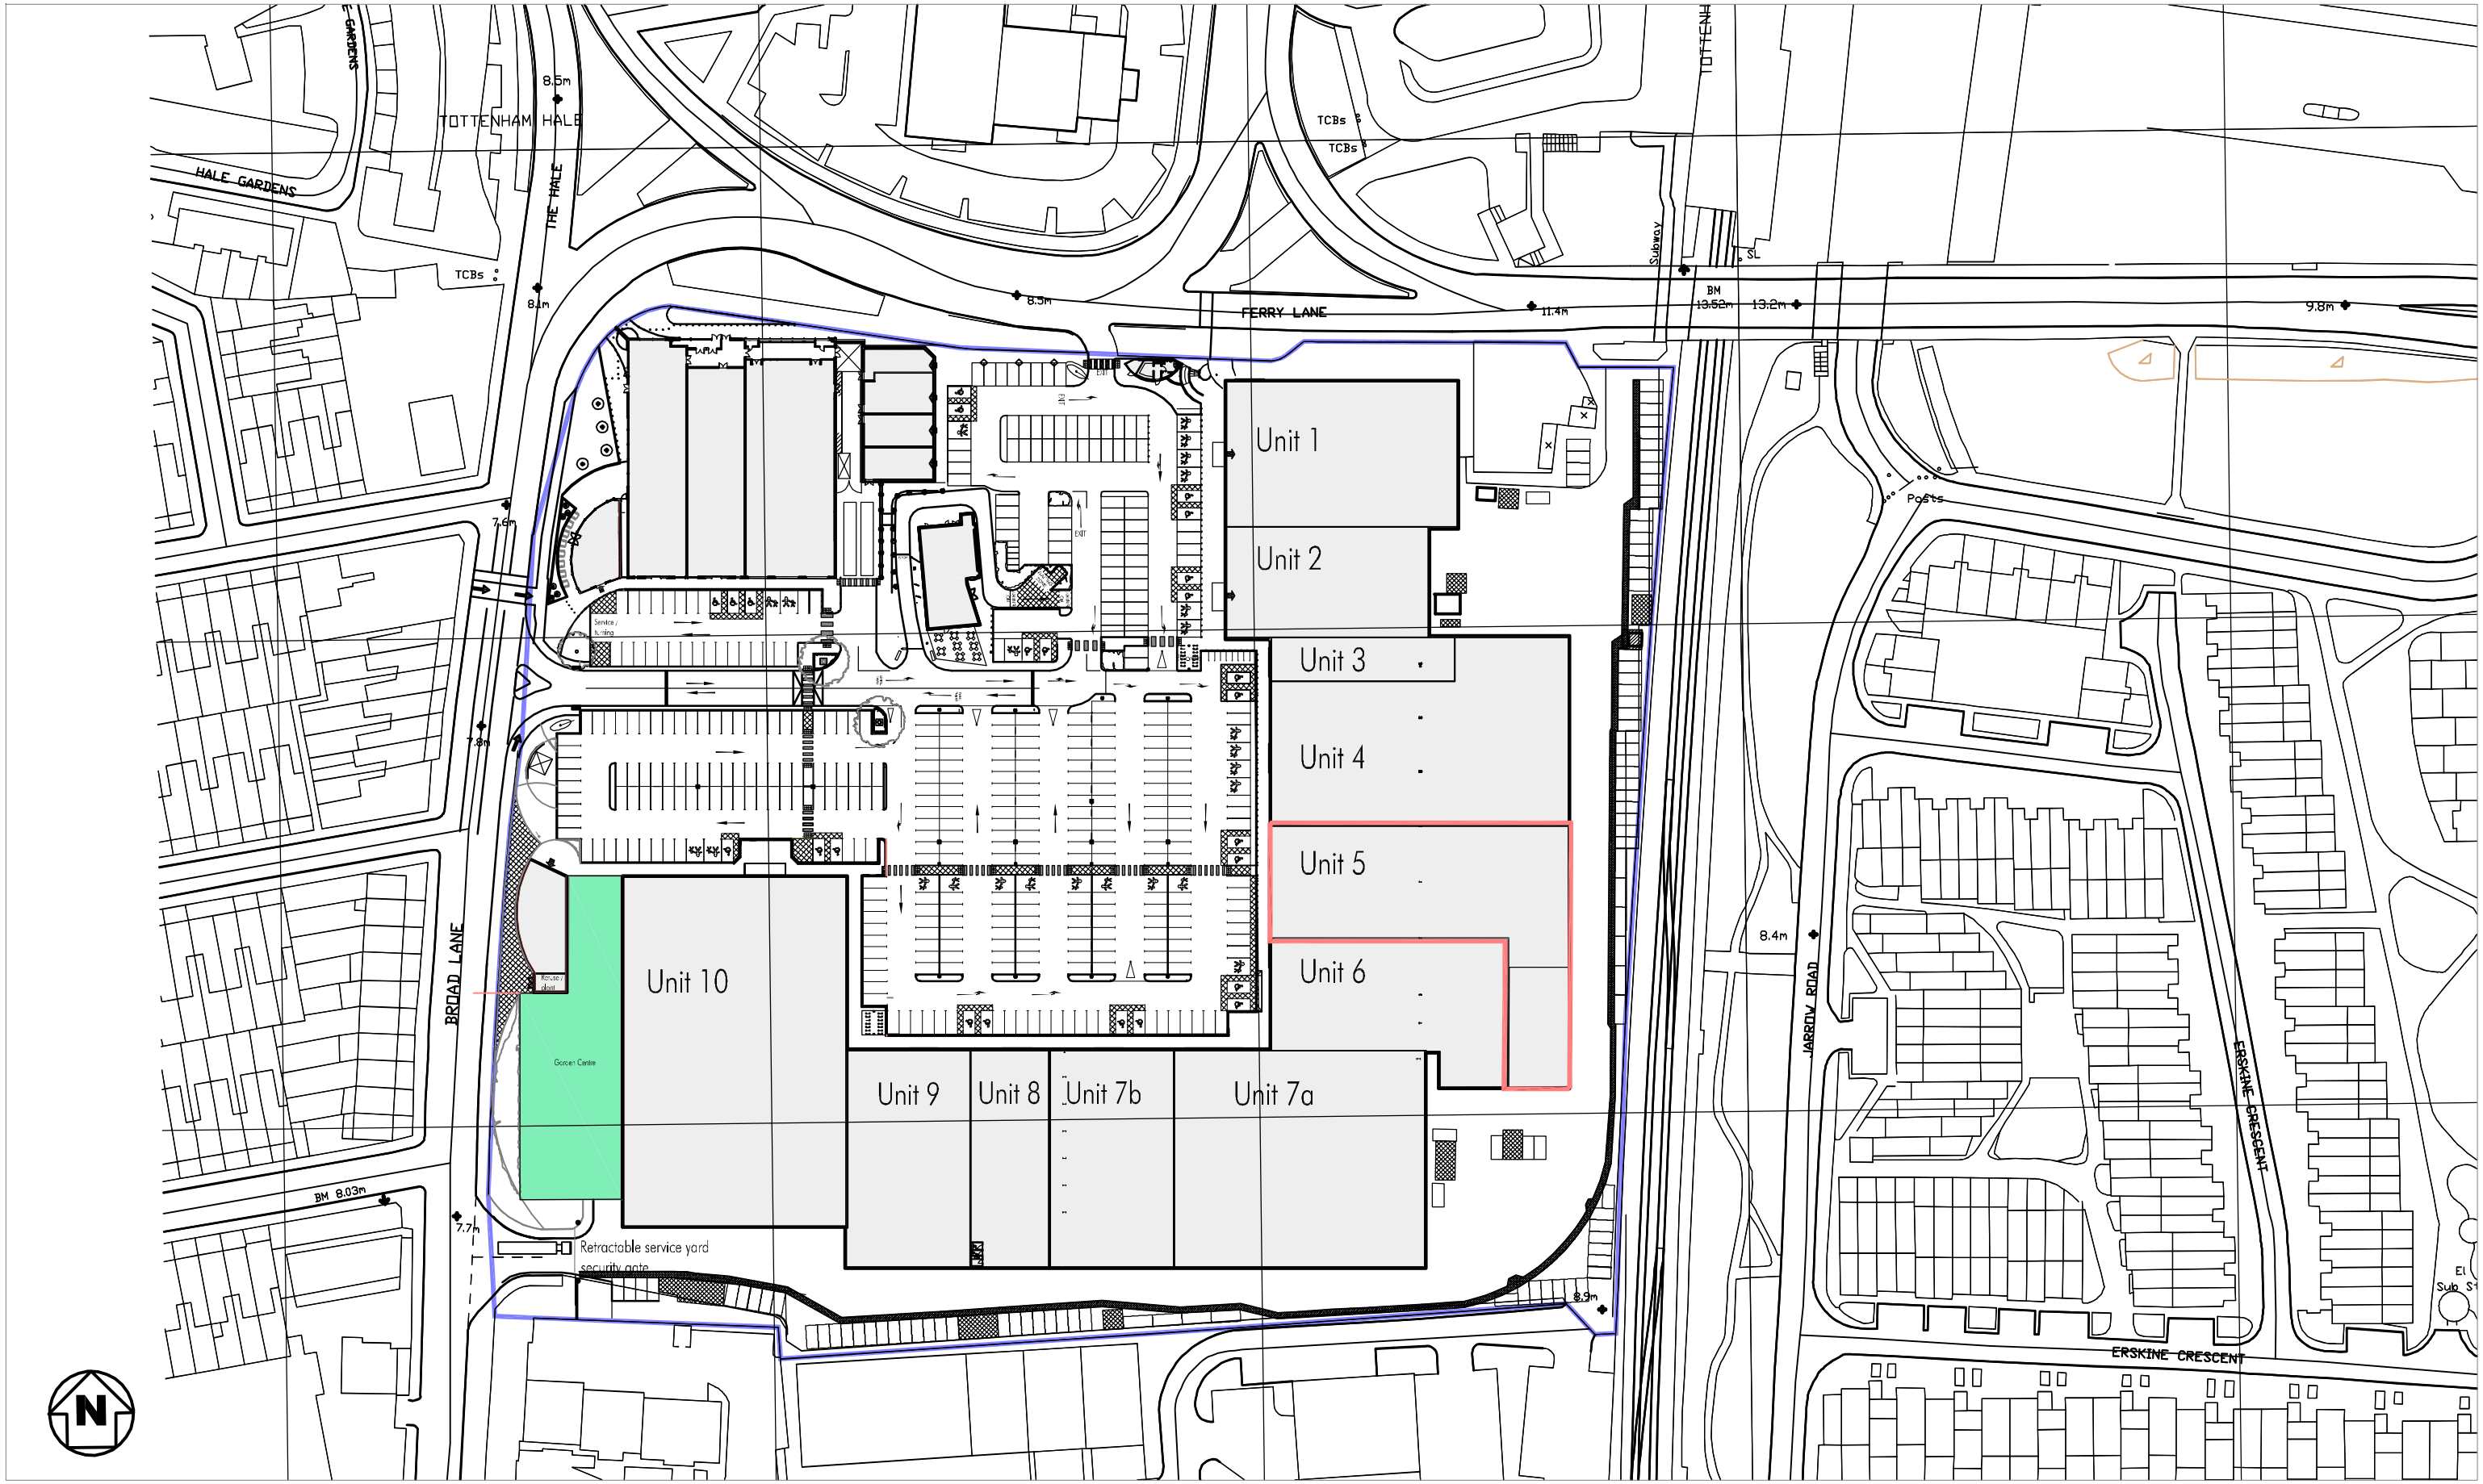


0 50 100

Scale 1:1250

Application Site 1898 sq M (0.192Ha)

Offices
Woking
Milton Keynes
Warsaw

Architecture
Planning
Master Planning
Urban Design
Interiors

24 Church St. West
Woking, Surrey,
GU21 6HT

020 8399 5188
Fax: 0709 298 2979

info@prc-group.com
www.prc-group.com

Revisions: By: Date:

© Figured dimensions only are to be used. All dimensions to be checked onsite. Differences between drawings and between drawings and specification or bills of quantities to be reported to the PRC Group. The copyright of the drawings and designs contained therein remains vested in the PRC Group

Client: Britel Fund Trustees Ltd

Project: Unit 5, TOTTENHAM HALE RETAIL PARK

Drawing Title: Proposed Mezzanine Alterations to Unit 5
LOCATION PLAN

Scale @ A3:	Project Co-Ordinator:	Date:
1:250	GW	August 2014
Job No:	Stage:	Drawing No: / Rev:
10111	PL	200 / -

Construction ☐ Preliminary ☐ Information ☐
Approval ☒ Tender ☐

PRC Group

G:\10111 Unit 5 Tottenham Hale\2_Planning\Drg Sheets\Mezzanine Application\10111_ PL 200 Location Plan.dwg