

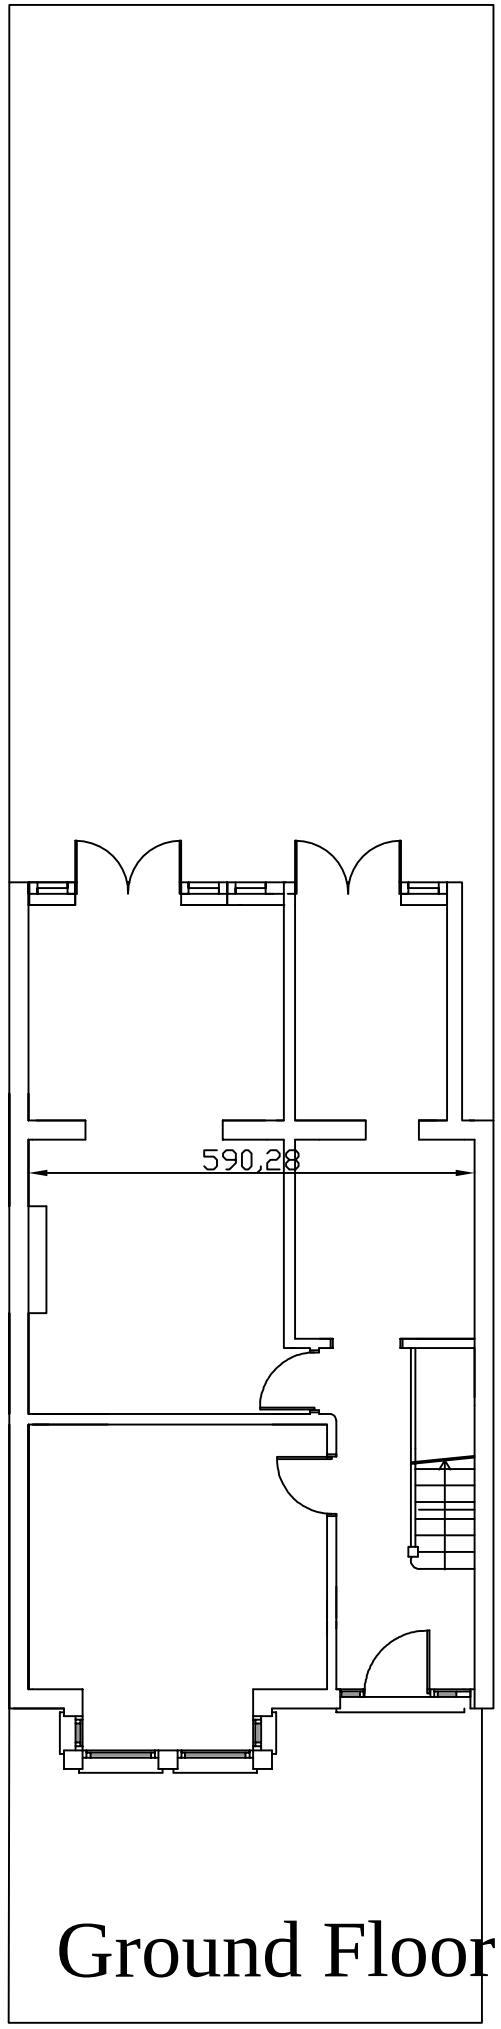



Ground Floor

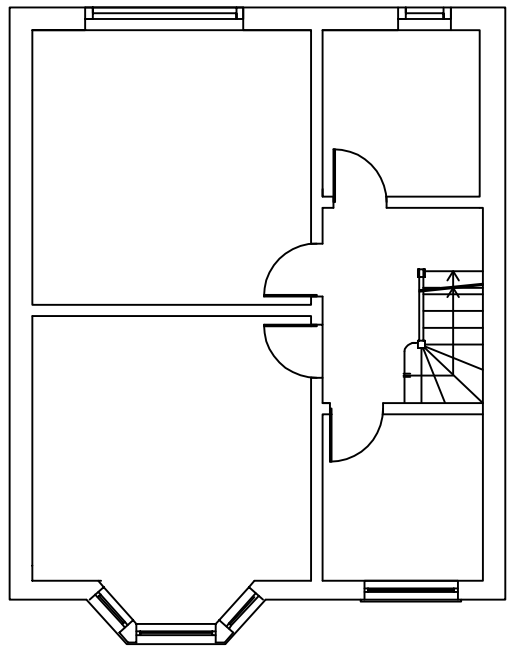


First Floor

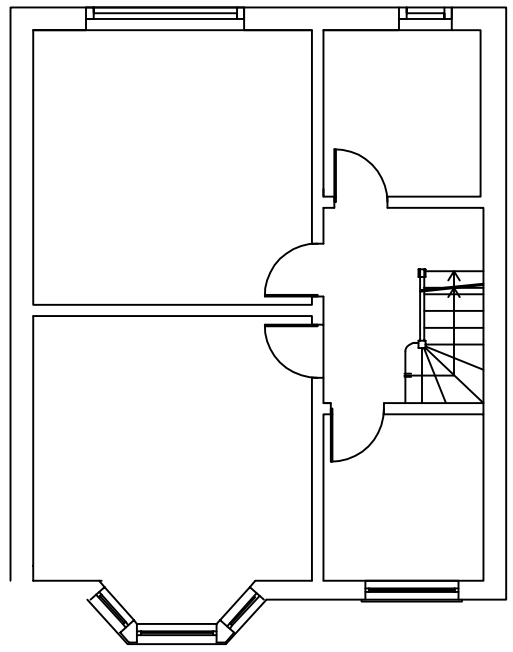

Second Floor

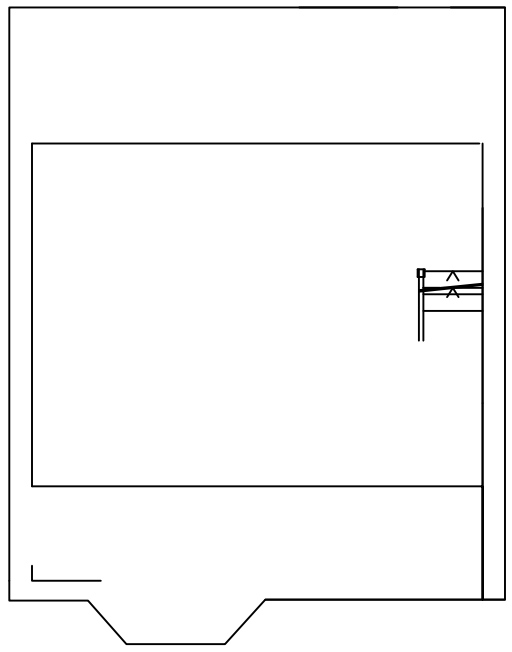

Loft Floor

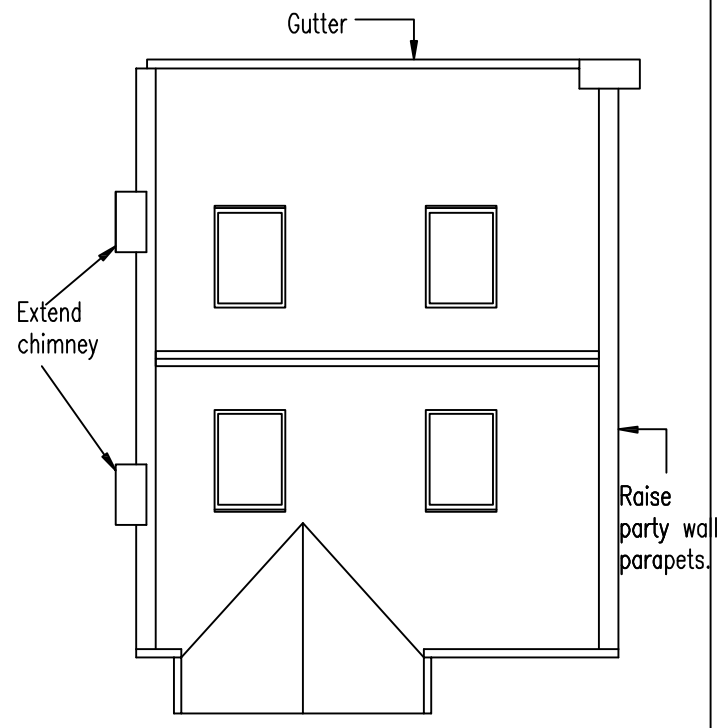

Loft Plan

METRES

0 5

SCALE

YL & AJ

07749708930

NOTES:
The contractors are to check all the dimensions, levels,drain runs and general condition of the site before works commence.

All works are to be carried out in accordance with current Building Regulations, British Standards, Code of Practice and Local Authority Requirements. Do not scale of from this drawing.

Project:
4 Wargrave Ave
London N15 6TX

Title:
PROPOSDE
Floor Plans

Date: July 15

Scale: 1;100 @ A3

Dwg. No. WA.4.PR.01

Rev: