


Flank Elevation
as Existing



Front Elevation
as Existing



Flank Elevation
as Proposed

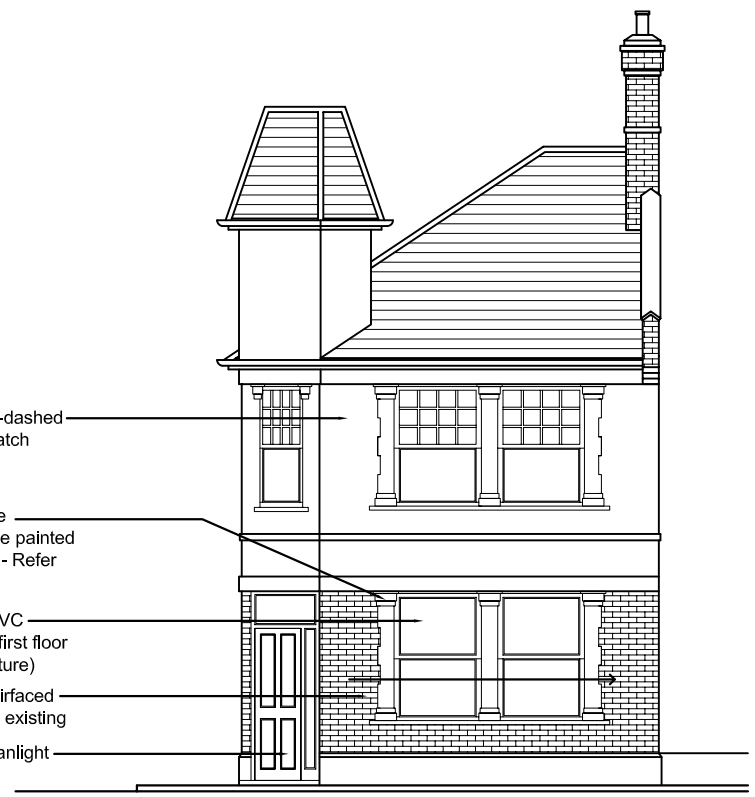

Front Elevation
as Proposed

Key:

- Existing Solid Walls
- Proposed Brickwork
- Proposed Partition
- Boundary

0mm 10mm 20mm 30mm
0m 1m 2m 3m

Rev.	Date	Note

Client:
Mr & Mrs Fenik

Site:
5 Alfoxton Avenue
London,
N15 3DD

Title:
Elevations as
Existing and Proposed

Scale: 1:100 | Drg. Size: A3

Drawn: NP | Drg. No. 108_23

Date: June 2015 | Rev. #

PPLX Architects
58 Pine Grove
Brookmans Park
Herts
AL9 7BW

t: 07886 526 081
f: 01707 642 026
e: papalexandrakos@hotmail.com