
Notes
1- This drawing is not for construction
2- All Dimension are in millimeters
3- Dimensions are not to be scaled directly from drawings
4- All dimensions are to be checked on site and the Architect is to be inform of any discrepancies before construction commences
5- All references to drawings refer to current revision of that drawing
6- The Copyright of this drawing belongs to Archend Ltd.

0 1 2 3 4 6m


scale 1:100

N


Existing Wall
Wall/partition to be removed
Proposed wall/partition

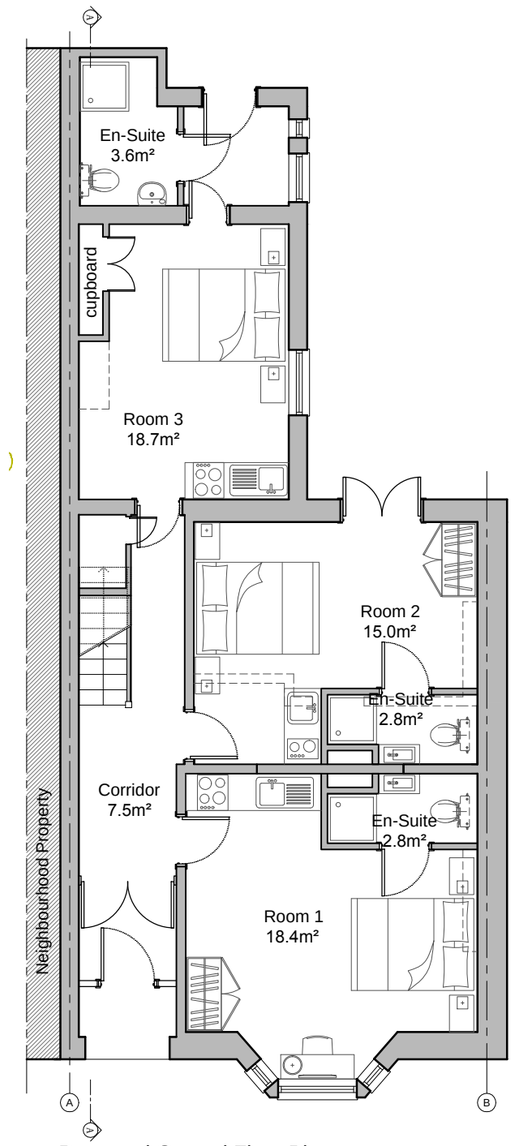

Proposed Ground Floor Plan
GIA: 78m²

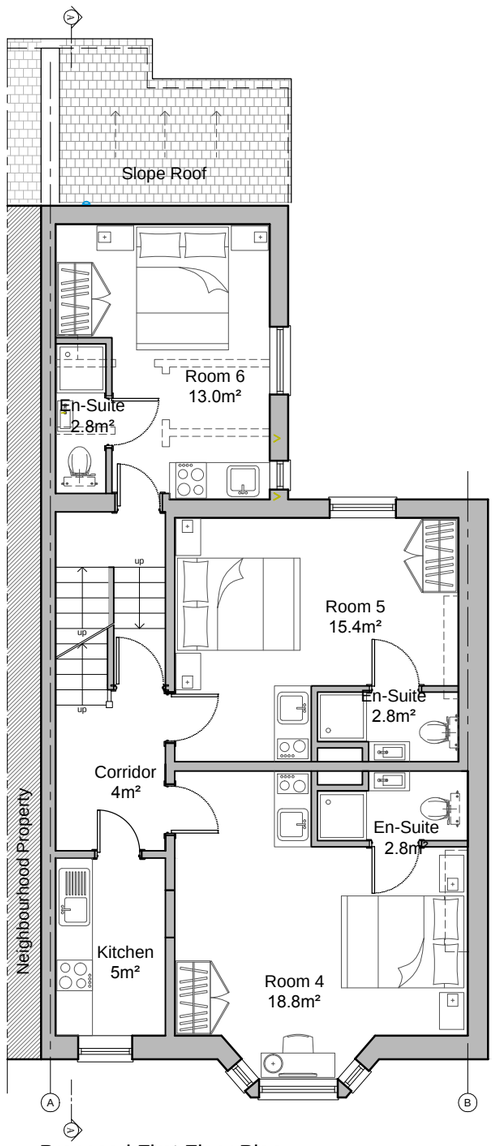

Proposed First Floor Plan
GIA: 73m²

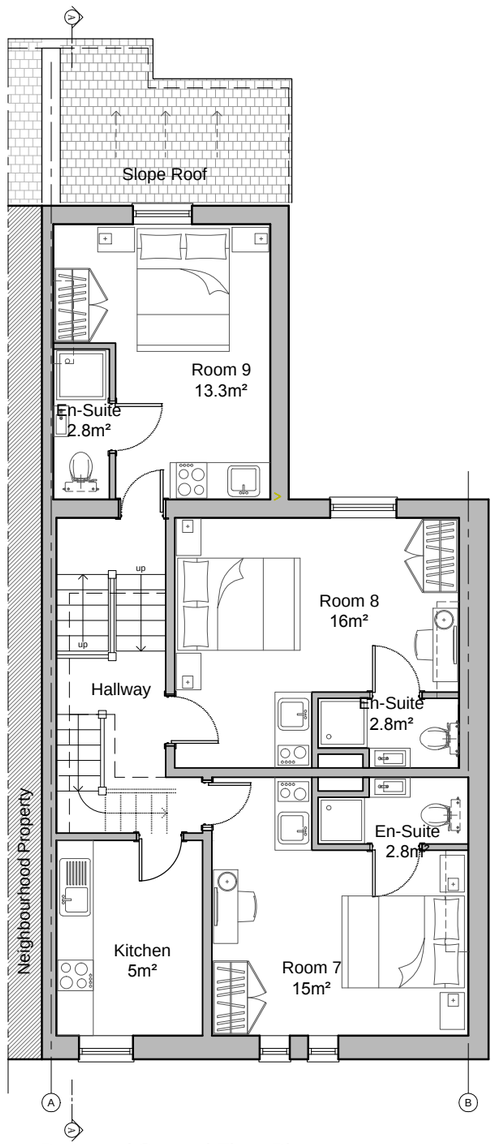

Proposed Second Floor Plan
GIA: 73m²

Rev.	Date	Revisions

FOR PLANNING

ARCH
ARCHITECTURAL DESIGN STUDIO
33B Grand Parade, Green Lanes,
Haringey, London, N4 1LG
Tel: 0208 809 2320 - 0784241 0527
Web: www.archpl.co.uk

Client	Mr. Enis Sadrettin
Project	455 High Road, N22 8JD
Scale	1/100@A3
Date	22/05/2015
Drawn By	LB
Checked By	HC
Project No.	0320-15
Drawing No.	A101
Revision	-
Drawing title	Existing Floors Plan