
DRAWING SCALE: 1:100


1.0 0 METRES 5.0




EXISTING FRONT ELEVATION 1:100 @ A3

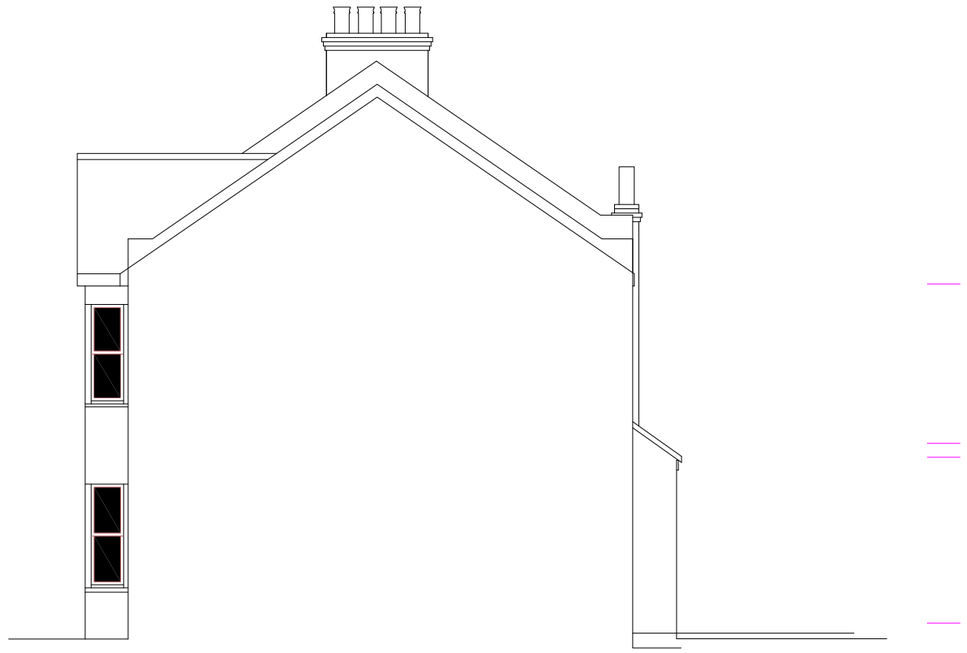

EXISTING SIDE ELEVATION 1:100 @ A3

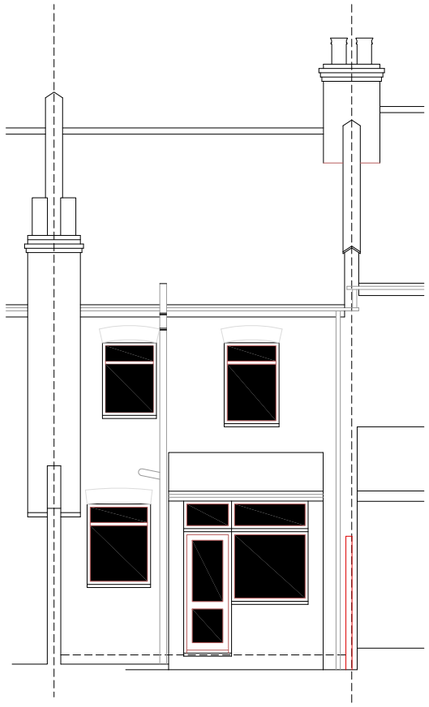

EXISTING REAR ELEVATION 1:100 @ A3

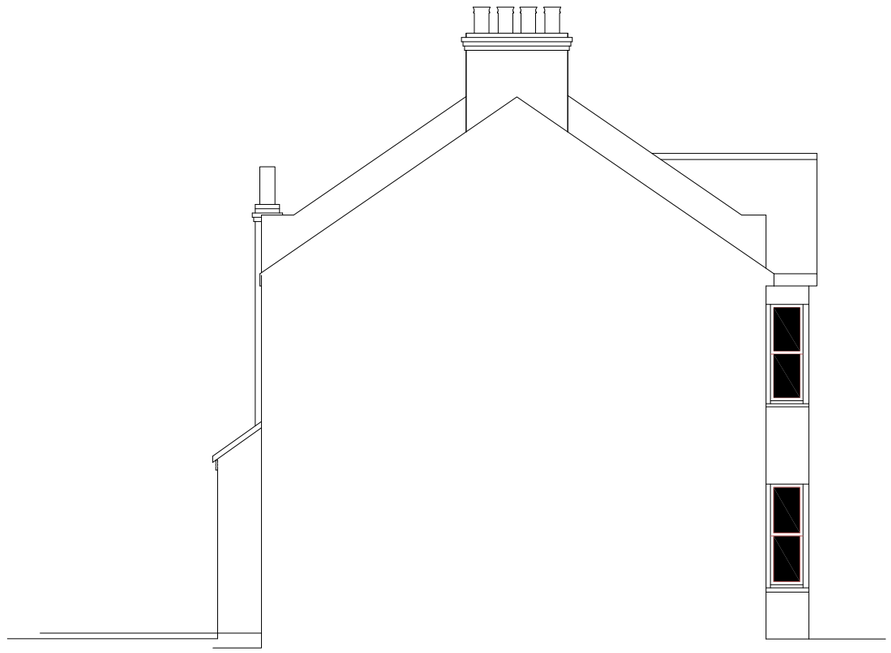

EXISTING SIDE ELEVATION 1:100 @ A3

REVISION: X

SCHEME: REAR DORMER LOFT CONVERSION

TO BE READ IN CONJUNCTION WITH: AZ-1825-S001

DRAWING NUMBER: AZ-1825-D003

DATE: 29TH JUNE 2015

IF IN DOUBT - ASK.
COPYRIGHT AZTECH ARCHITECTURE LTD
RESPONSIBILITY IS NOT ACCEPTED FOR ERRORS MADE BY OTHERS IN SCALING FROM THIS DRAWING
ALL DIMENSIONS, LEVELS AND ANGLES TO BE CHECKED ON SITE BY CONTRACTOR.
ALL BOUNDARIES ARE ASSUMED AND WE ACCEPT NO LIABILITY FOR BOUNDARY INACCURACY
YOU ARE REMINDED OF YOUR RESPONSIBILITIES UNDER THE "PARTY WALL ETC. ACT" 1996 WHERE APPLICABLE

AZTECH ARCHITECTURE LTD

T:: 0117 907 1465 / 0208 535 1036
T:: 07916 142 691 / 07973 11 44 27
W:: www.123plans.co.uk
E:: mail@123plans.co.uk

CLIENT: MEER

SITE: 56 DUNBAR ROAD, LONDON, N22 5BE