


UPPER FLOOR PLAN
PROPOSED

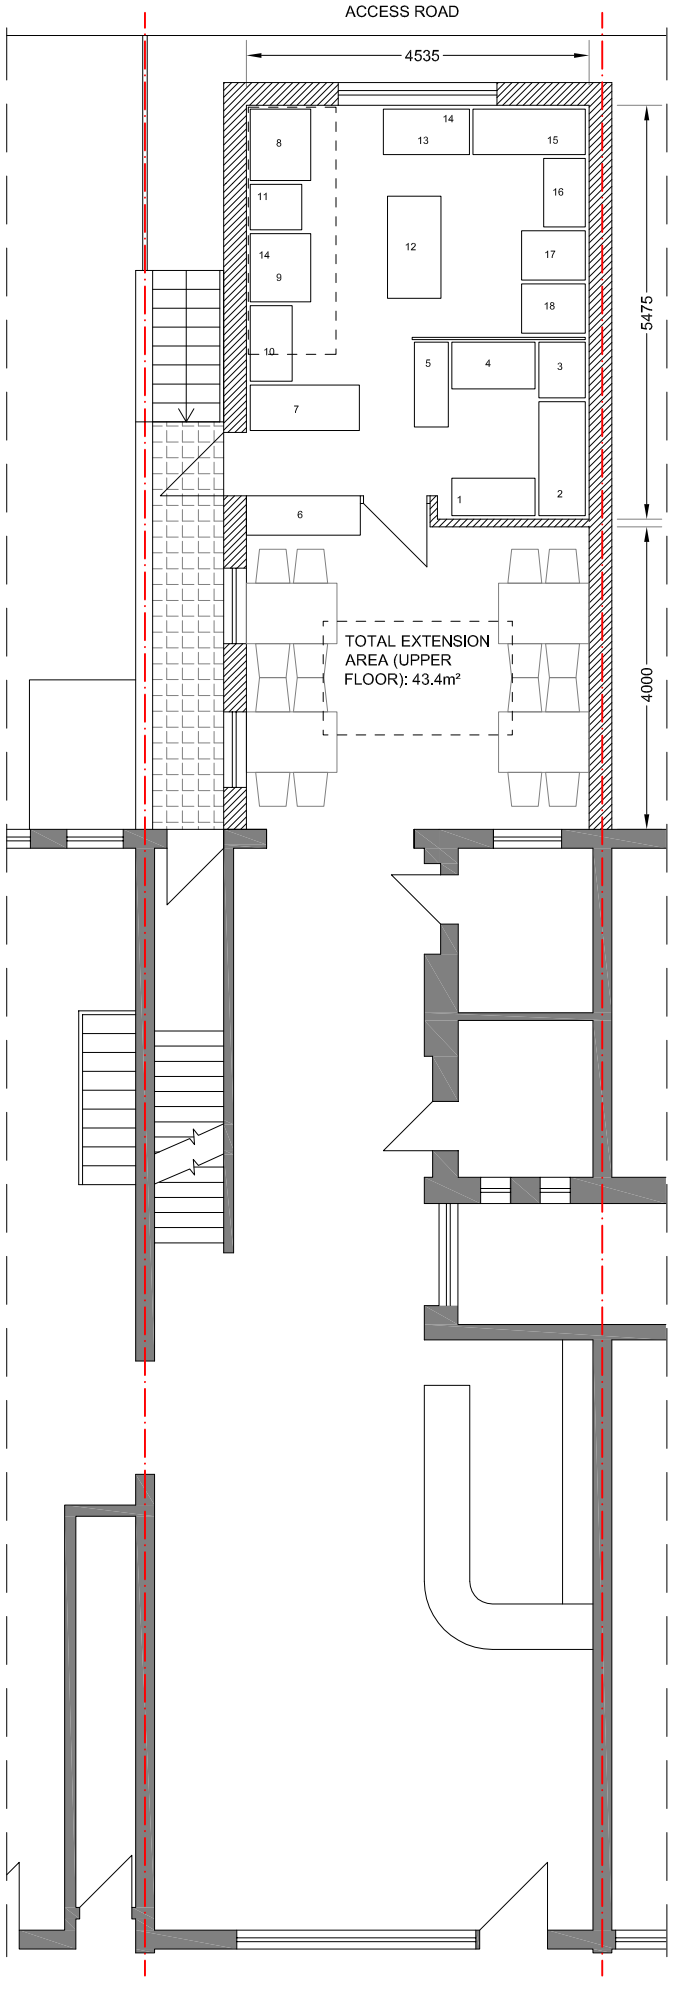


LOWER FLOOR PLAN
PROPOSED

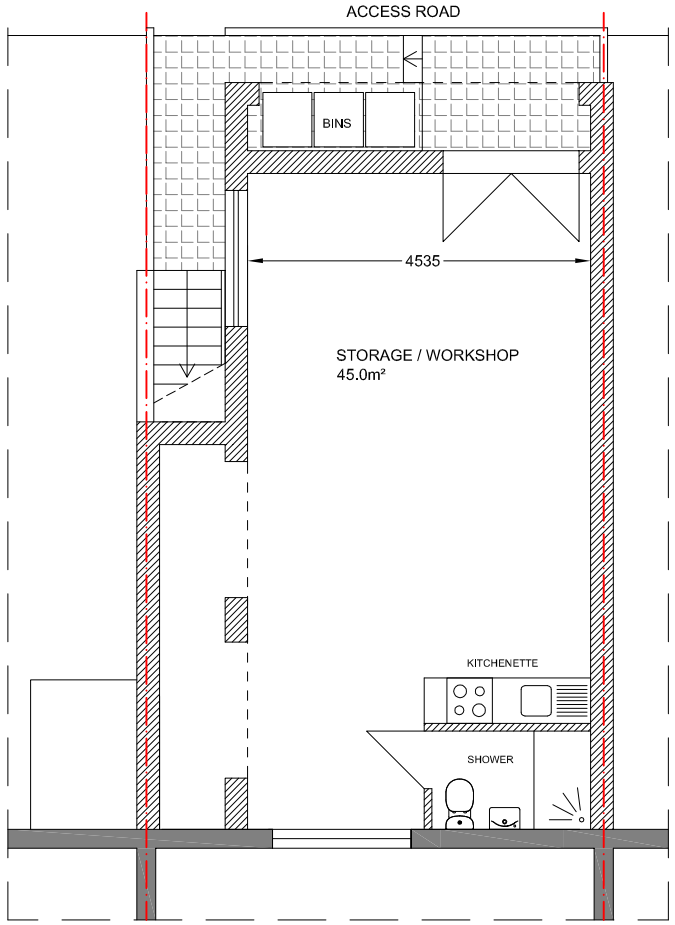

ROOF PLAN
PROPOSED

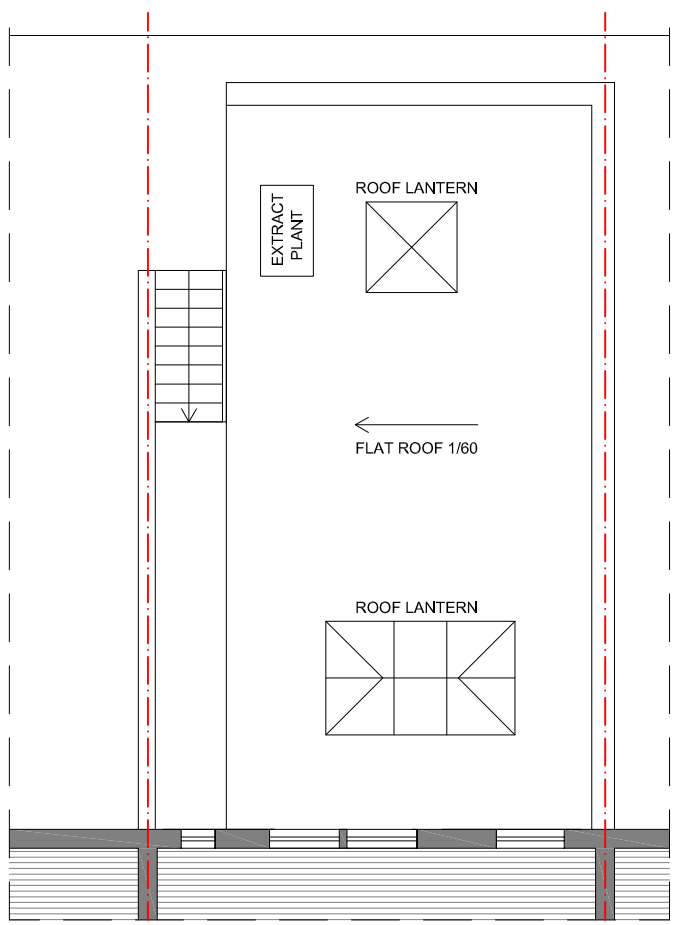

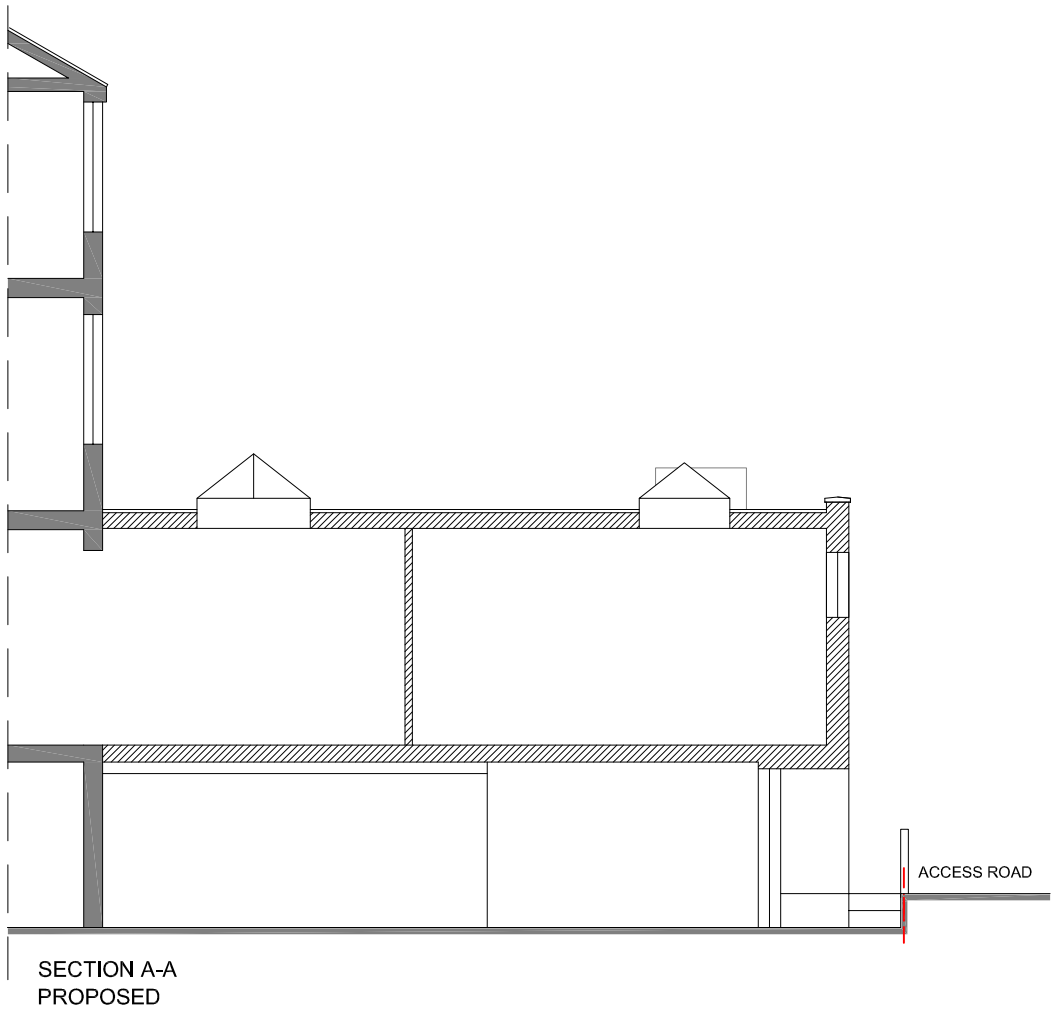

SECTION A-A
PROPOSED

SCALE IN METERS

PROPOSED TWO STOREY EXTENSION
90 ALEXANDRA PARK ROAD, N10 2AE

PLANS AS PROPOSED

DRAWING NO.
070/20-D

Scale: 1:100 @ A3
Date: 07.07.2015

STUDIO LEY
ARCHITECTURE+PLANNING