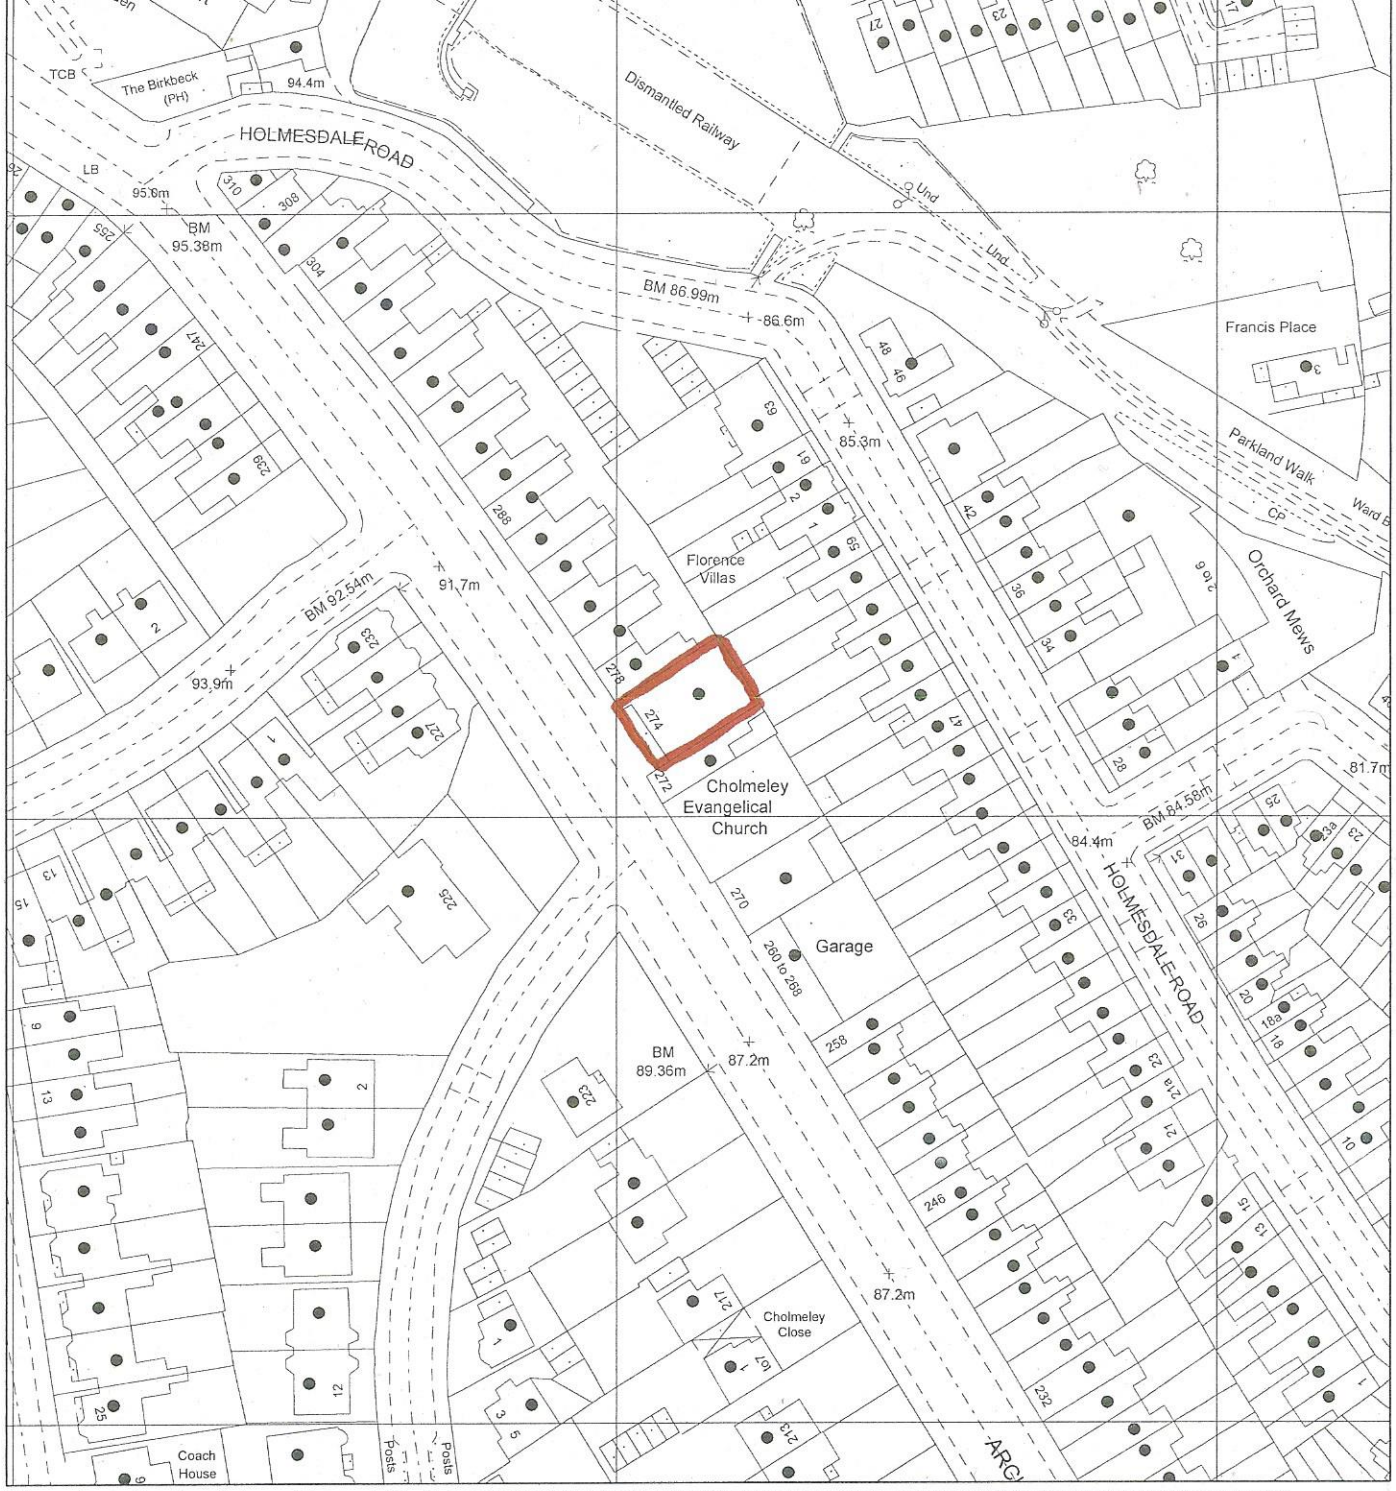


This map is reproduced from Ordnance Survey material with the permission of the Ordnance Survey on behalf of the Controller of Her Majesty's Stationery Office © Crown copyright. Unauthorised reproduction infringes Crown copyright and may lead to prosecution or civil proceedings. LB Haringey 100017423 2005

Town and Country Planning Act 1990 (As amended)

Site Location Map

274 Archway Road, London, N6 5AU

Directorate of
Place and Sustainability

Marc Dorfman
Assistant Director PRE
LB Haringey 225 High Road
London N22 8HQ

Drawn by	SG
Scale	1:1250
Date	15/04/2015
Drawing	10541