


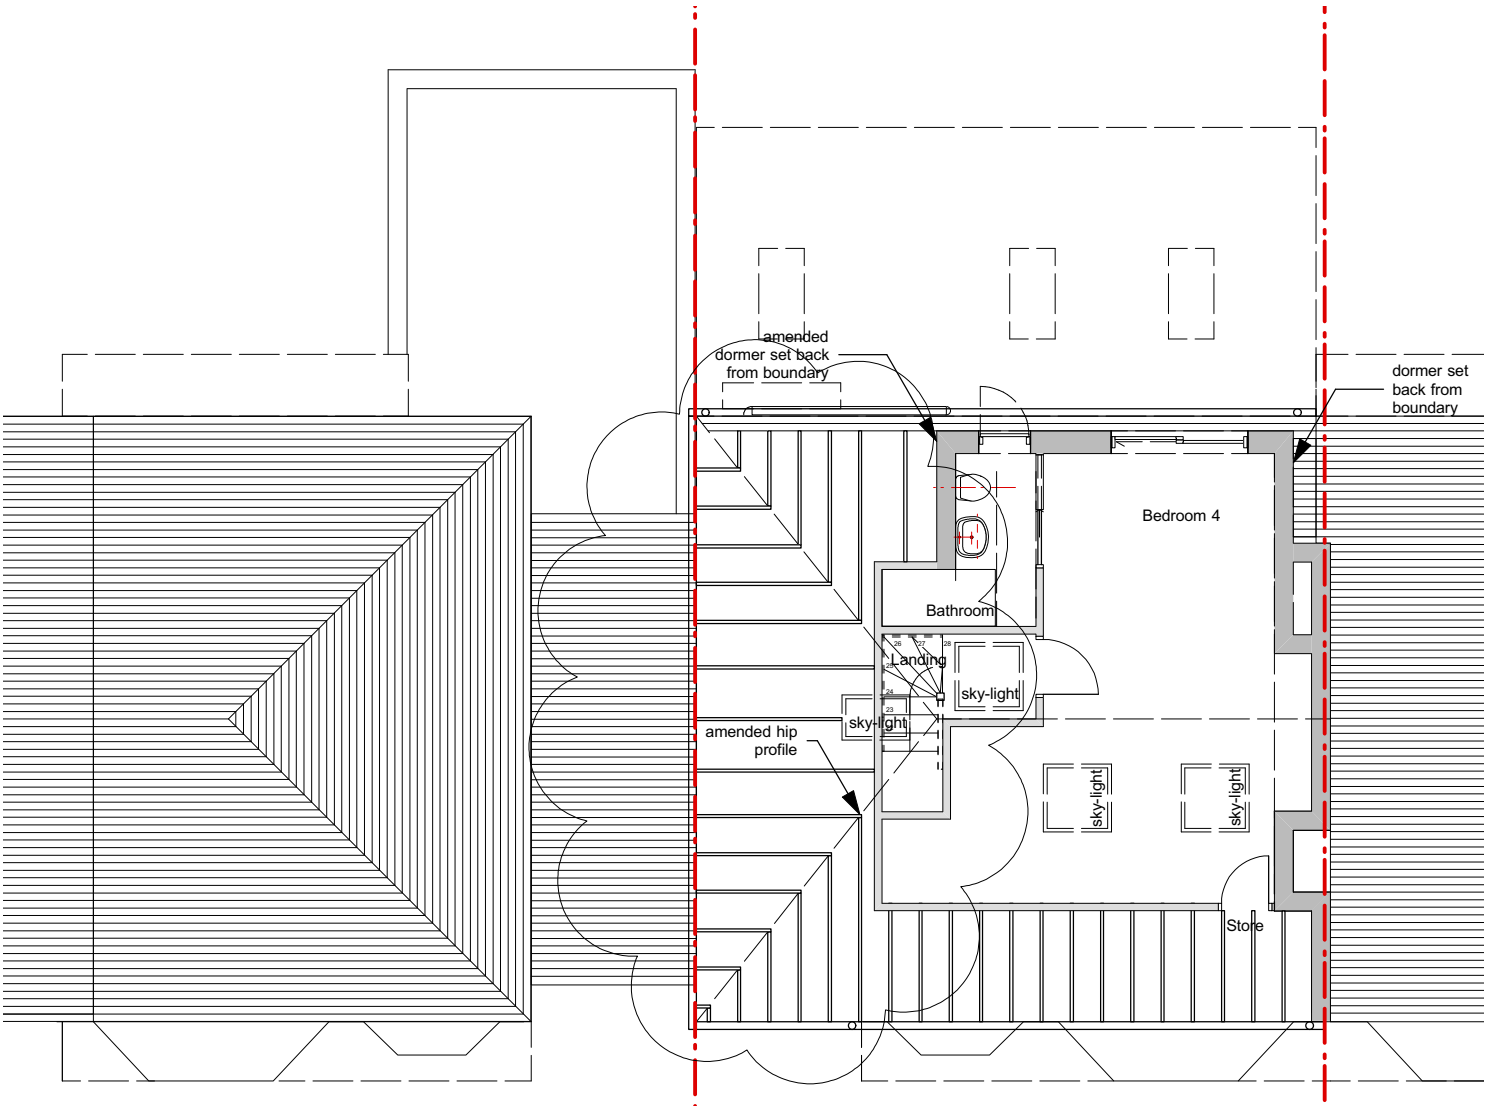

0 5 M

1 Proposed Roof
Scale: 1:100

Rev B 24.08.15 hip profile amended, loft dormer width reduced
Rev A 23.06.15 hip end added, loft profile amended

17 Blake Road, New Southgate, N11 2AD.

Proposed Roof Plan

Scale 1:100 @ a4 Date: July 2014
Drg No 03-027-B