DRAWING SCALE: 1:50

1.0 0 METRES 5.0

FACING BRICKWORK WITH DETAILING

MEDIUM DENSITY BLOCKWORK

DENSE CONCRETE BLOCK MINIMUM 1850kg/Mcu

LIGHTWEIGHT BLOCKWORK - CELCON SOLAR OR SIMILAR

TYPE A WALL - SEPARATING WALL - METAL STUD FRAME - PART E

TYPE B WALL - SEPARATING WALL - SOLID MASONRY WALL UPGRADE - PART E

TYPE C WALL - STANDARD TIMBER FRAME STUD WALL

TYPE D WALL - INTERNAL STUD WALL SUBJECT TO PART E

TYPE E WALL - SEPARATING STUD WALL - NEW BUILD

UPGRADED WALL FOR THERMAL RESISTANCE


UPGRADED WALL FOR SOUND RESISTANCE

MAINS WIRED FIRE DETECTION
AND SIREN POINT - INTERLINKED
WITH BATTERY BACKUP

* FIRE DOOR FD30 RATED
WITH INTUMESCENT STRIPS
AND 3No 100mm STEEL HINGES

ANY GLAZING LEADING TO PRIMARY
ESCAPE STAIRWELL TO BE UPGRADED
TO 1/2 HOUR FIRE RESISTANCE
EG. GEORGIAN WIRED OR PILKINGTON
PYRODUR OR TO BE BLOCKED WITH
PYRODUR OR TO BE BLOCKED WITH
1/2 HOUR FIRE RESISTANT CONSTRUCTION

PLUMIS AUTOMIST SPRINKLER
SYSTEM TO BE INSTALLED TO
SUPPLIER DESIGN AND TO APPROVAL
OF BCO

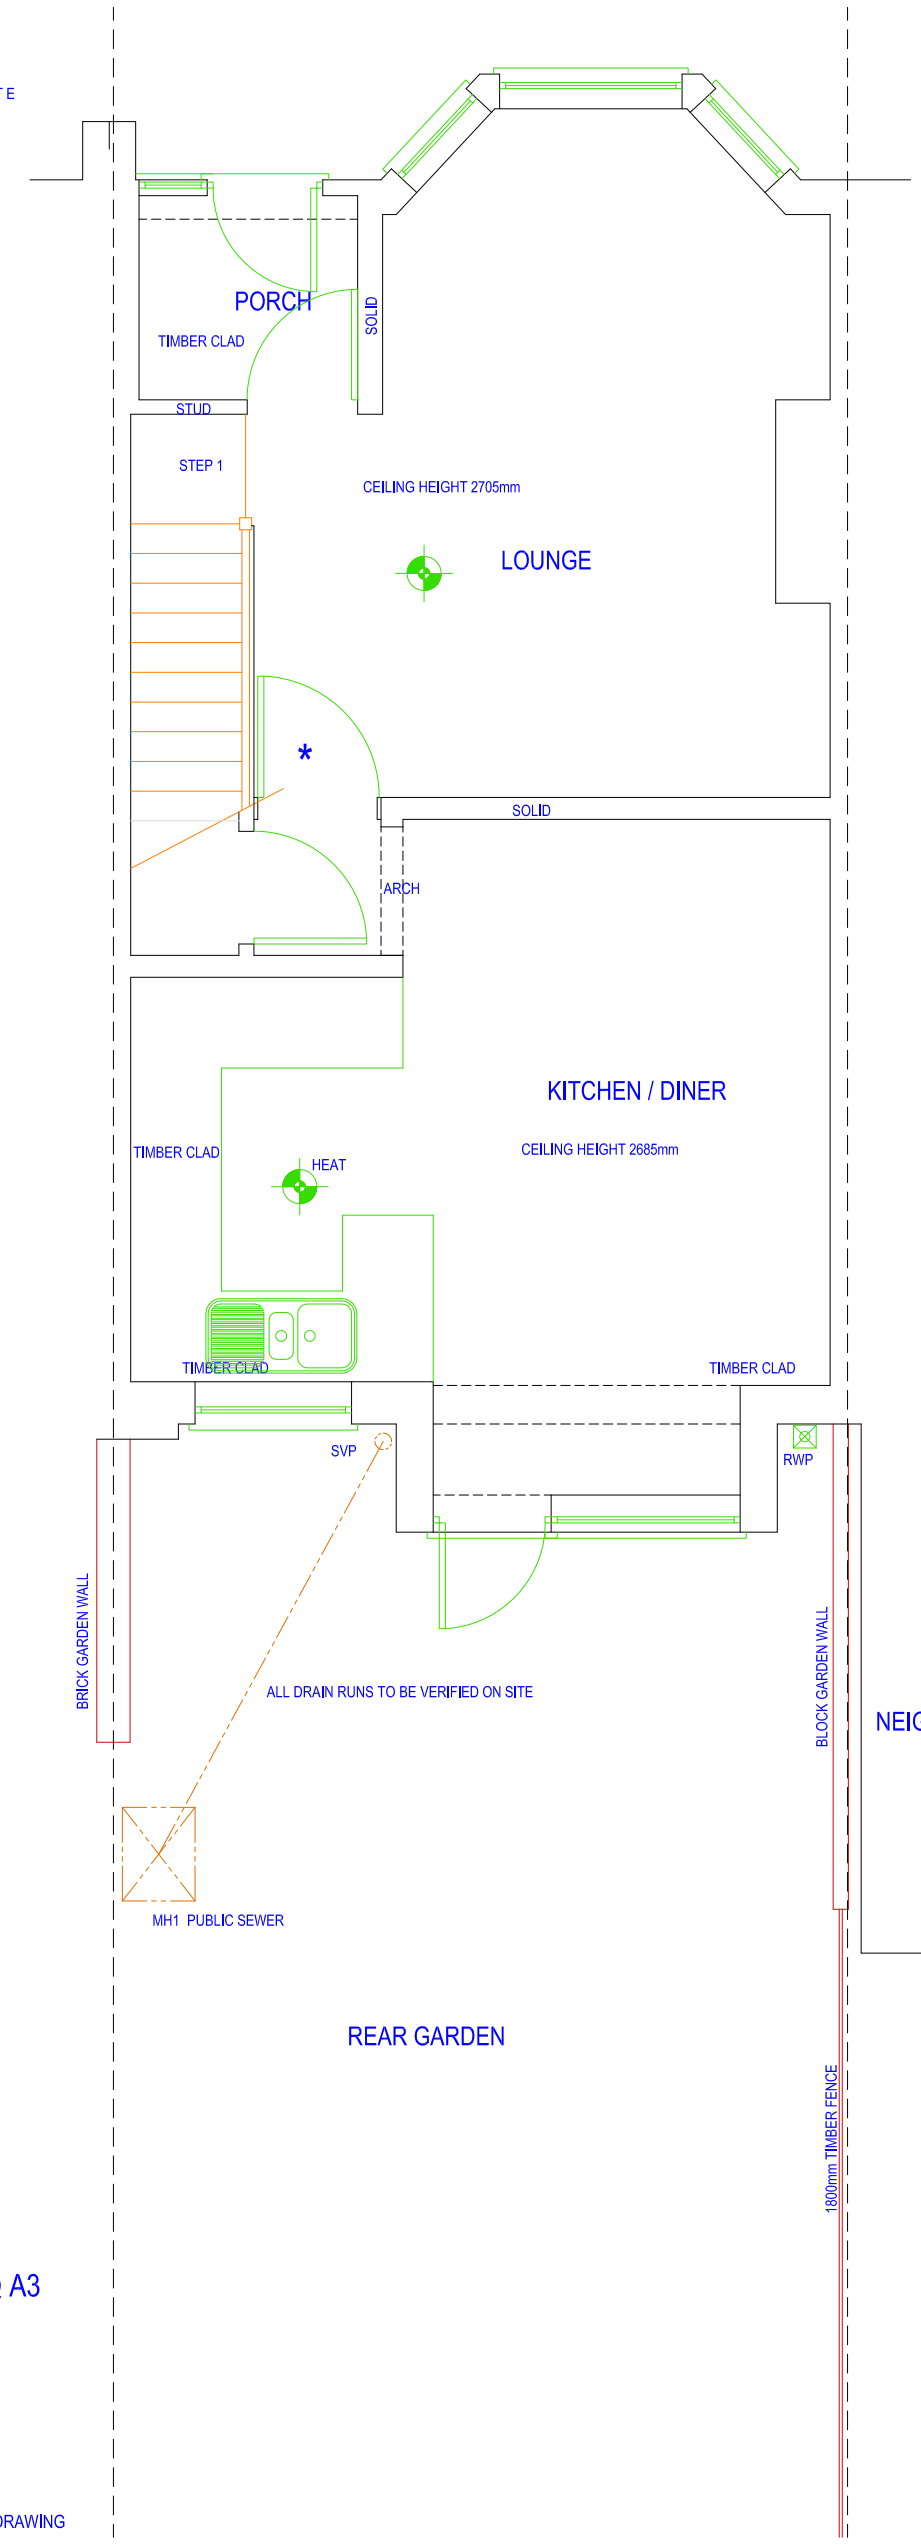

NEIGHBOURS GROUND FLOOR REAR EXTENSION

PROPOSED GROUND FLOOR PLAN 1:50 @ A3

IF IN DOUBT - ASK
COPYRIGHT AZTECH ARCHITECTURE LTD
RESPONSIBILITY IS NOT ACCEPTED FOR ERRORS MADE BY OTHERS IN SCALING FROM THIS DRAWING
ALL DIMENSIONS, LEVELS AND ANGLES TO BE CHECKED ON SITE BY CONTRACTOR
ALL BOUNDARIES ARE ASSUMED AND WE ACCEPT NO LIABILITY FOR BOUNDARY INACCURACY
YOU ARE REMINDED OF YOUR RESPONSIBILITIES UNDER THE 'PARTY WALL ETC. ACT' 1996 WHERE APPLICABLE

AZTECH
ARCHITECTURE LTD

T:: 0117 907 1465 / 0208 535 1036
T:: 07916 142 691 / 07973 11 44 27
W:: www.123plans.co.uk
E:: mail@123plans.co.uk

CLIENT: MEER
SITE: 56 DUNBAR ROAD, LONDON. N22 5BE

SCHEME: REAR DORMER LOFT CONVERSION
TO BE READ IN CONJUNCTION WITH: AZ-1825-S001
DRAWING NUMBER: AZ-1825-D005
DATE: 29TH JUNE 2015

REVISION: X