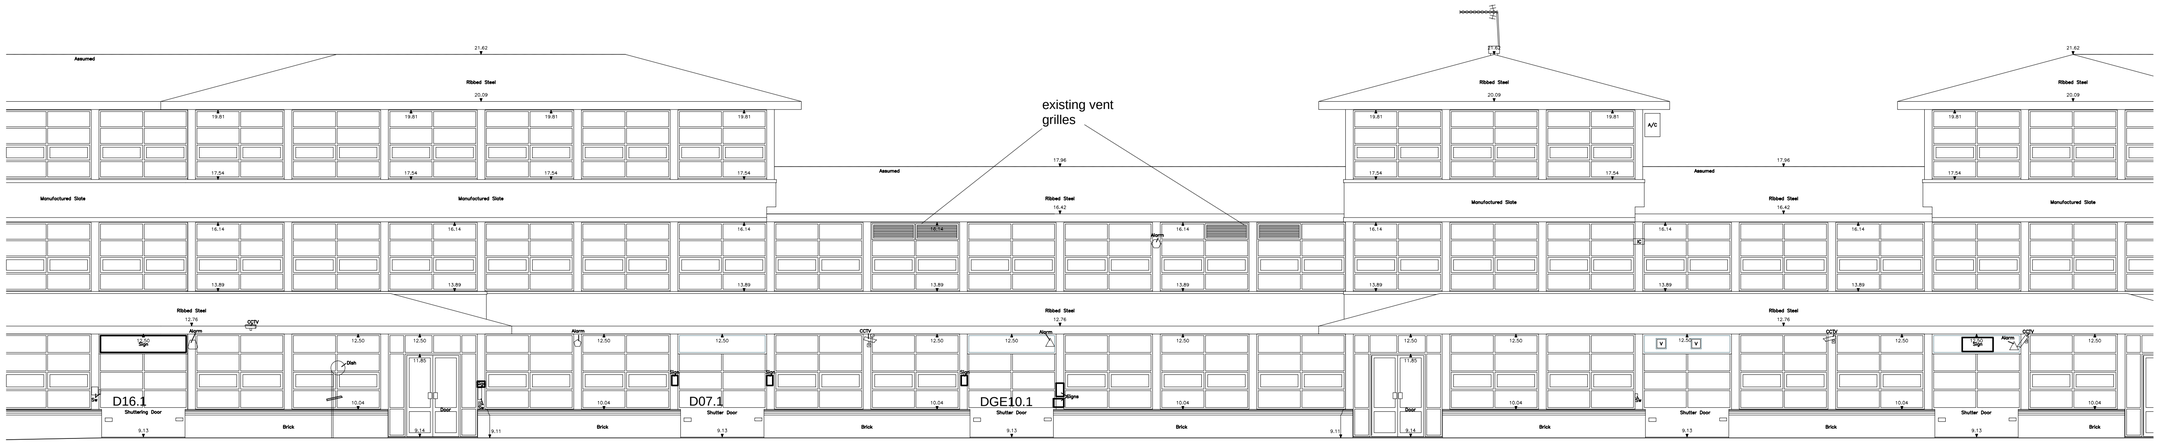



existing shutter door opening D16.1

existing shutter door opening D07.1


existing shutter door opening DGE10.1

EXISTING REAR ELEVATION

0 5 10 15 20m

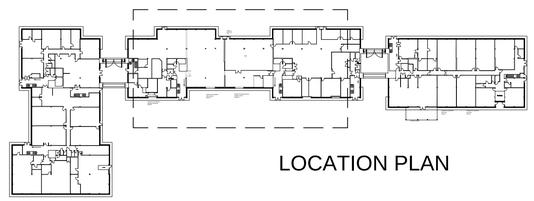

LOCATION PLAN

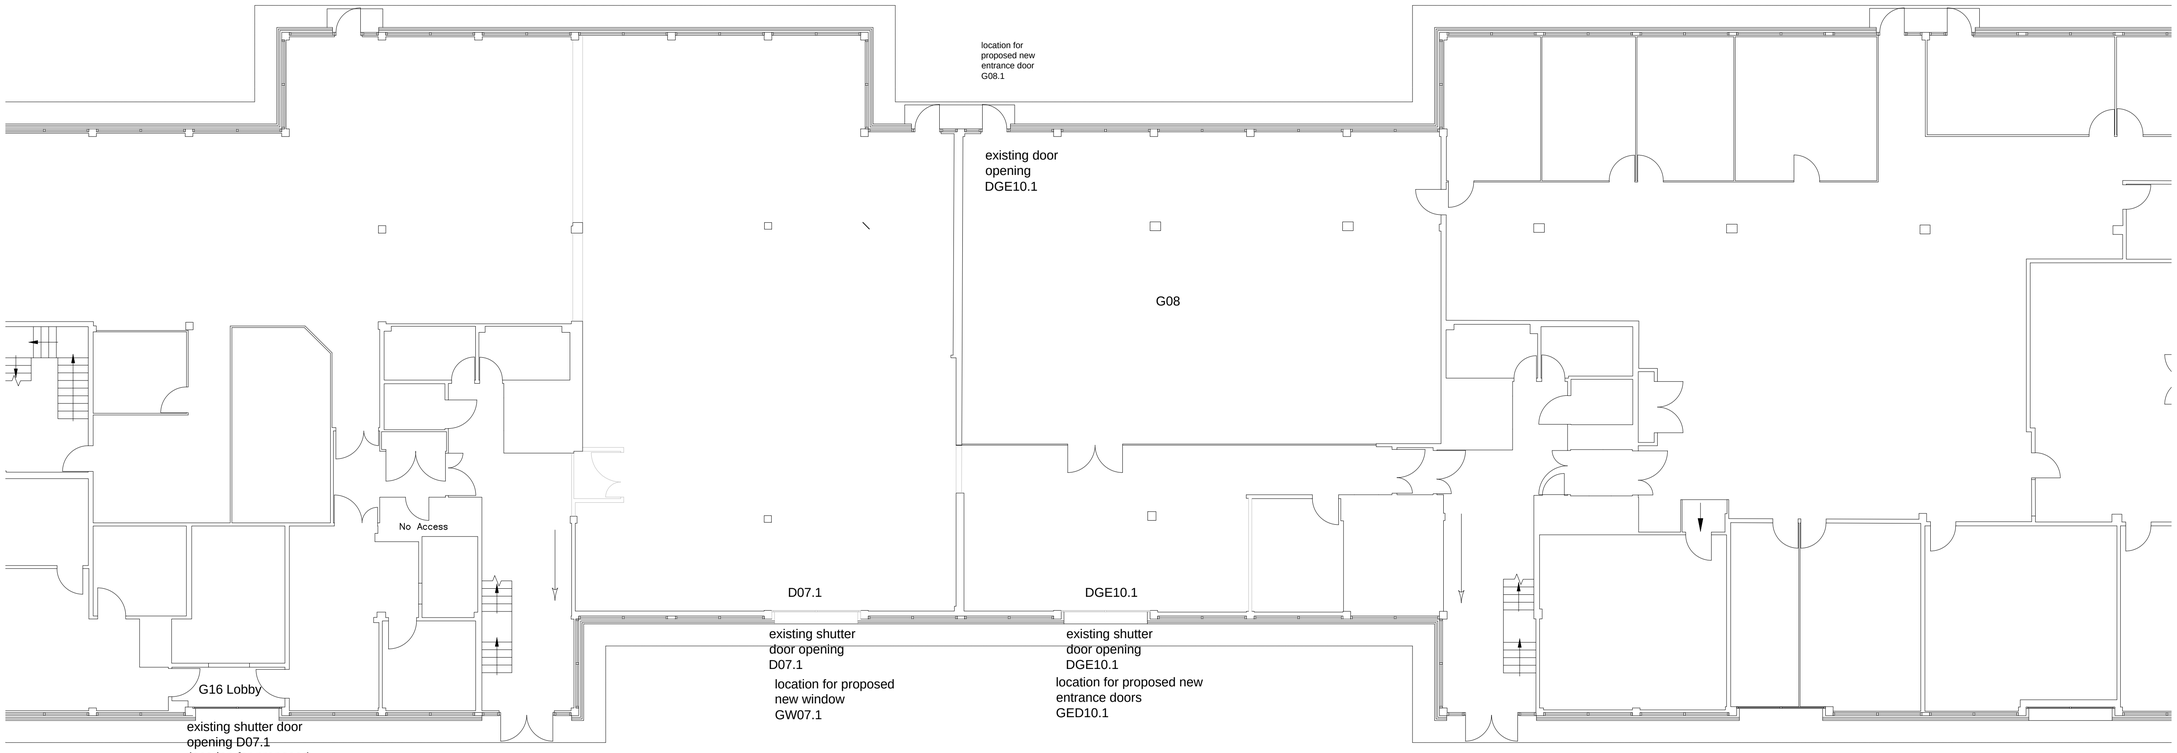

EXISTING PART GROUND PLAN

NOTES:

Report all discrepancies, errors and omissions
Do not scale from this drawing
Verify all dimensions on site before commencing any work or preparing shop drawings.
All materials, components and workmanship are to comply with all the relevant British Standards, Codes of Practice, and appropriate manufacturers recommendations that from time to time shall apply.
For all specialist work, see relevant drawings.

This drawing and design are copyright of PELLINGS LLP

Rev	Date	Description	Name
B	17.6	Vent grilles added	GB

Pellings

Pellings LLP
24 Widmore Road Bromley Kent BR1 1RY
t 020 8460 9154 f 020 8313 0019 e bromley@pellings.co.uk
www.pellings.co.uk

Architecture & Planning ■ Building Surveying ■ Project Management ■ Cost Consultancy ■ CDM Co-ordination

CLIENT

NEILCOTT

PROJECT

HARRIS ACADEMY
TOTTENHAM

TITLE

EXISTING SHUTTER DOORS
GROUND PLAN & ELEVATION

DATE	SCALE	DRAWN
8.5.15	1-100 @A1	GB

DRAWING No.

645 013 08 B