
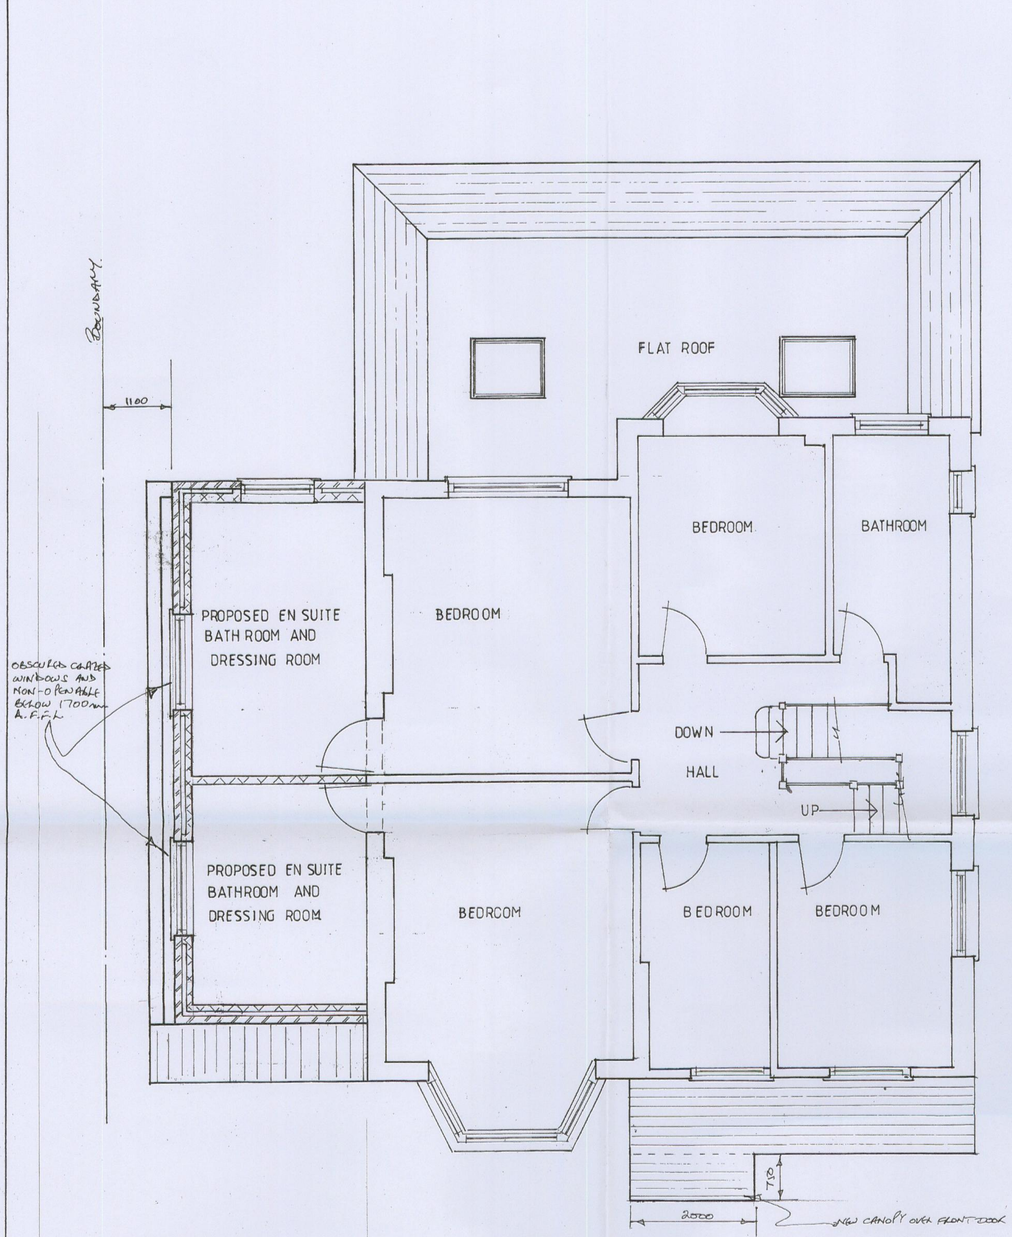


PROPOSED FIRST FLOOR PLAN

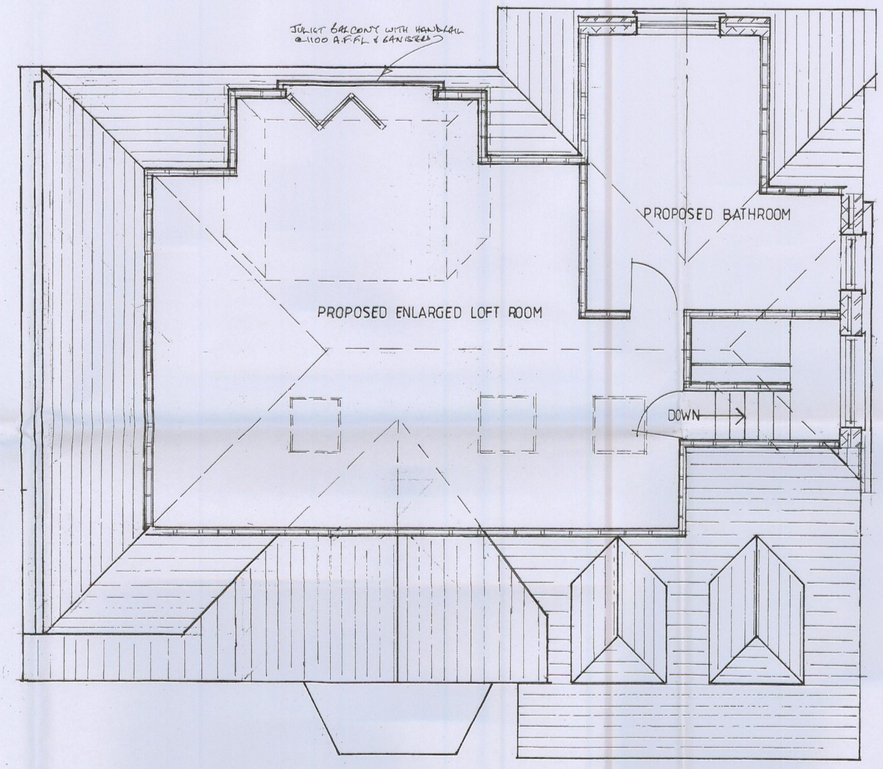

PROPOSED SECOND FLOOR PLAN

0 1 2 3
SCALE 1:50

C. KTORIDES

FIRST FLOOR SIDE EXTENSION AND LOFT CONVERSION AT 24 RINGWOOD AVENUE, LONDON N2 9NS

PROPOSED FIRST AND SECOND FLOOR PLANS

DRAWING NO: RAH/SEL/K11/30F 5 **SCALE:** 1:50

DATE: MARCH 2015

J A IOANNOU
75 MINCHENDEN CRESCENT
SOUTHGATE
LONDON N14 7EP
Tel 020 8886 8267 Mob 07985419990