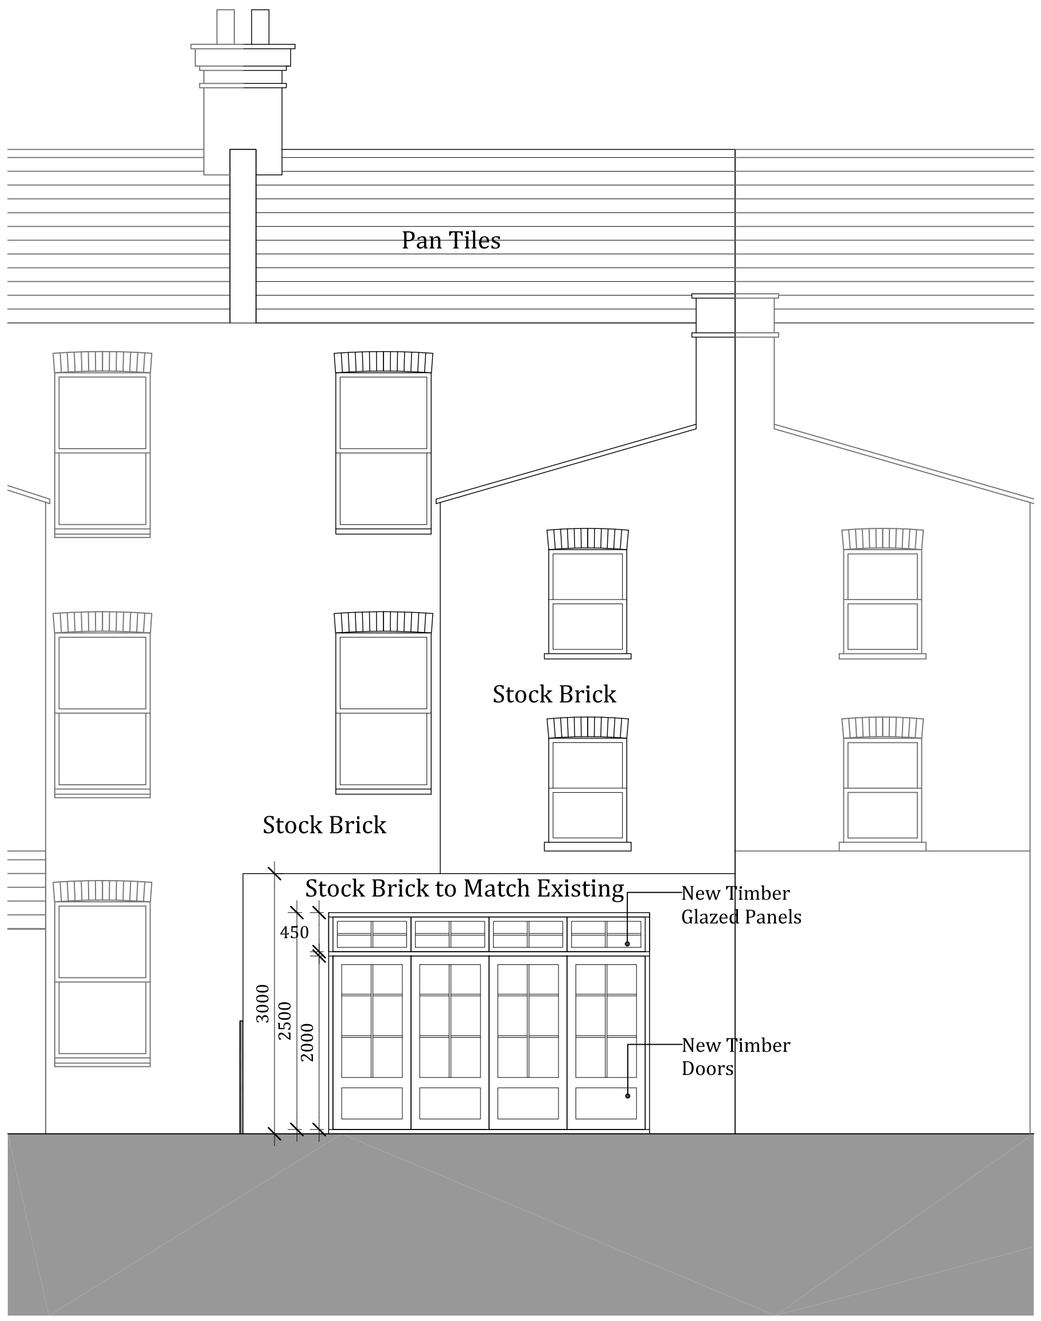

Proposed North Elevation

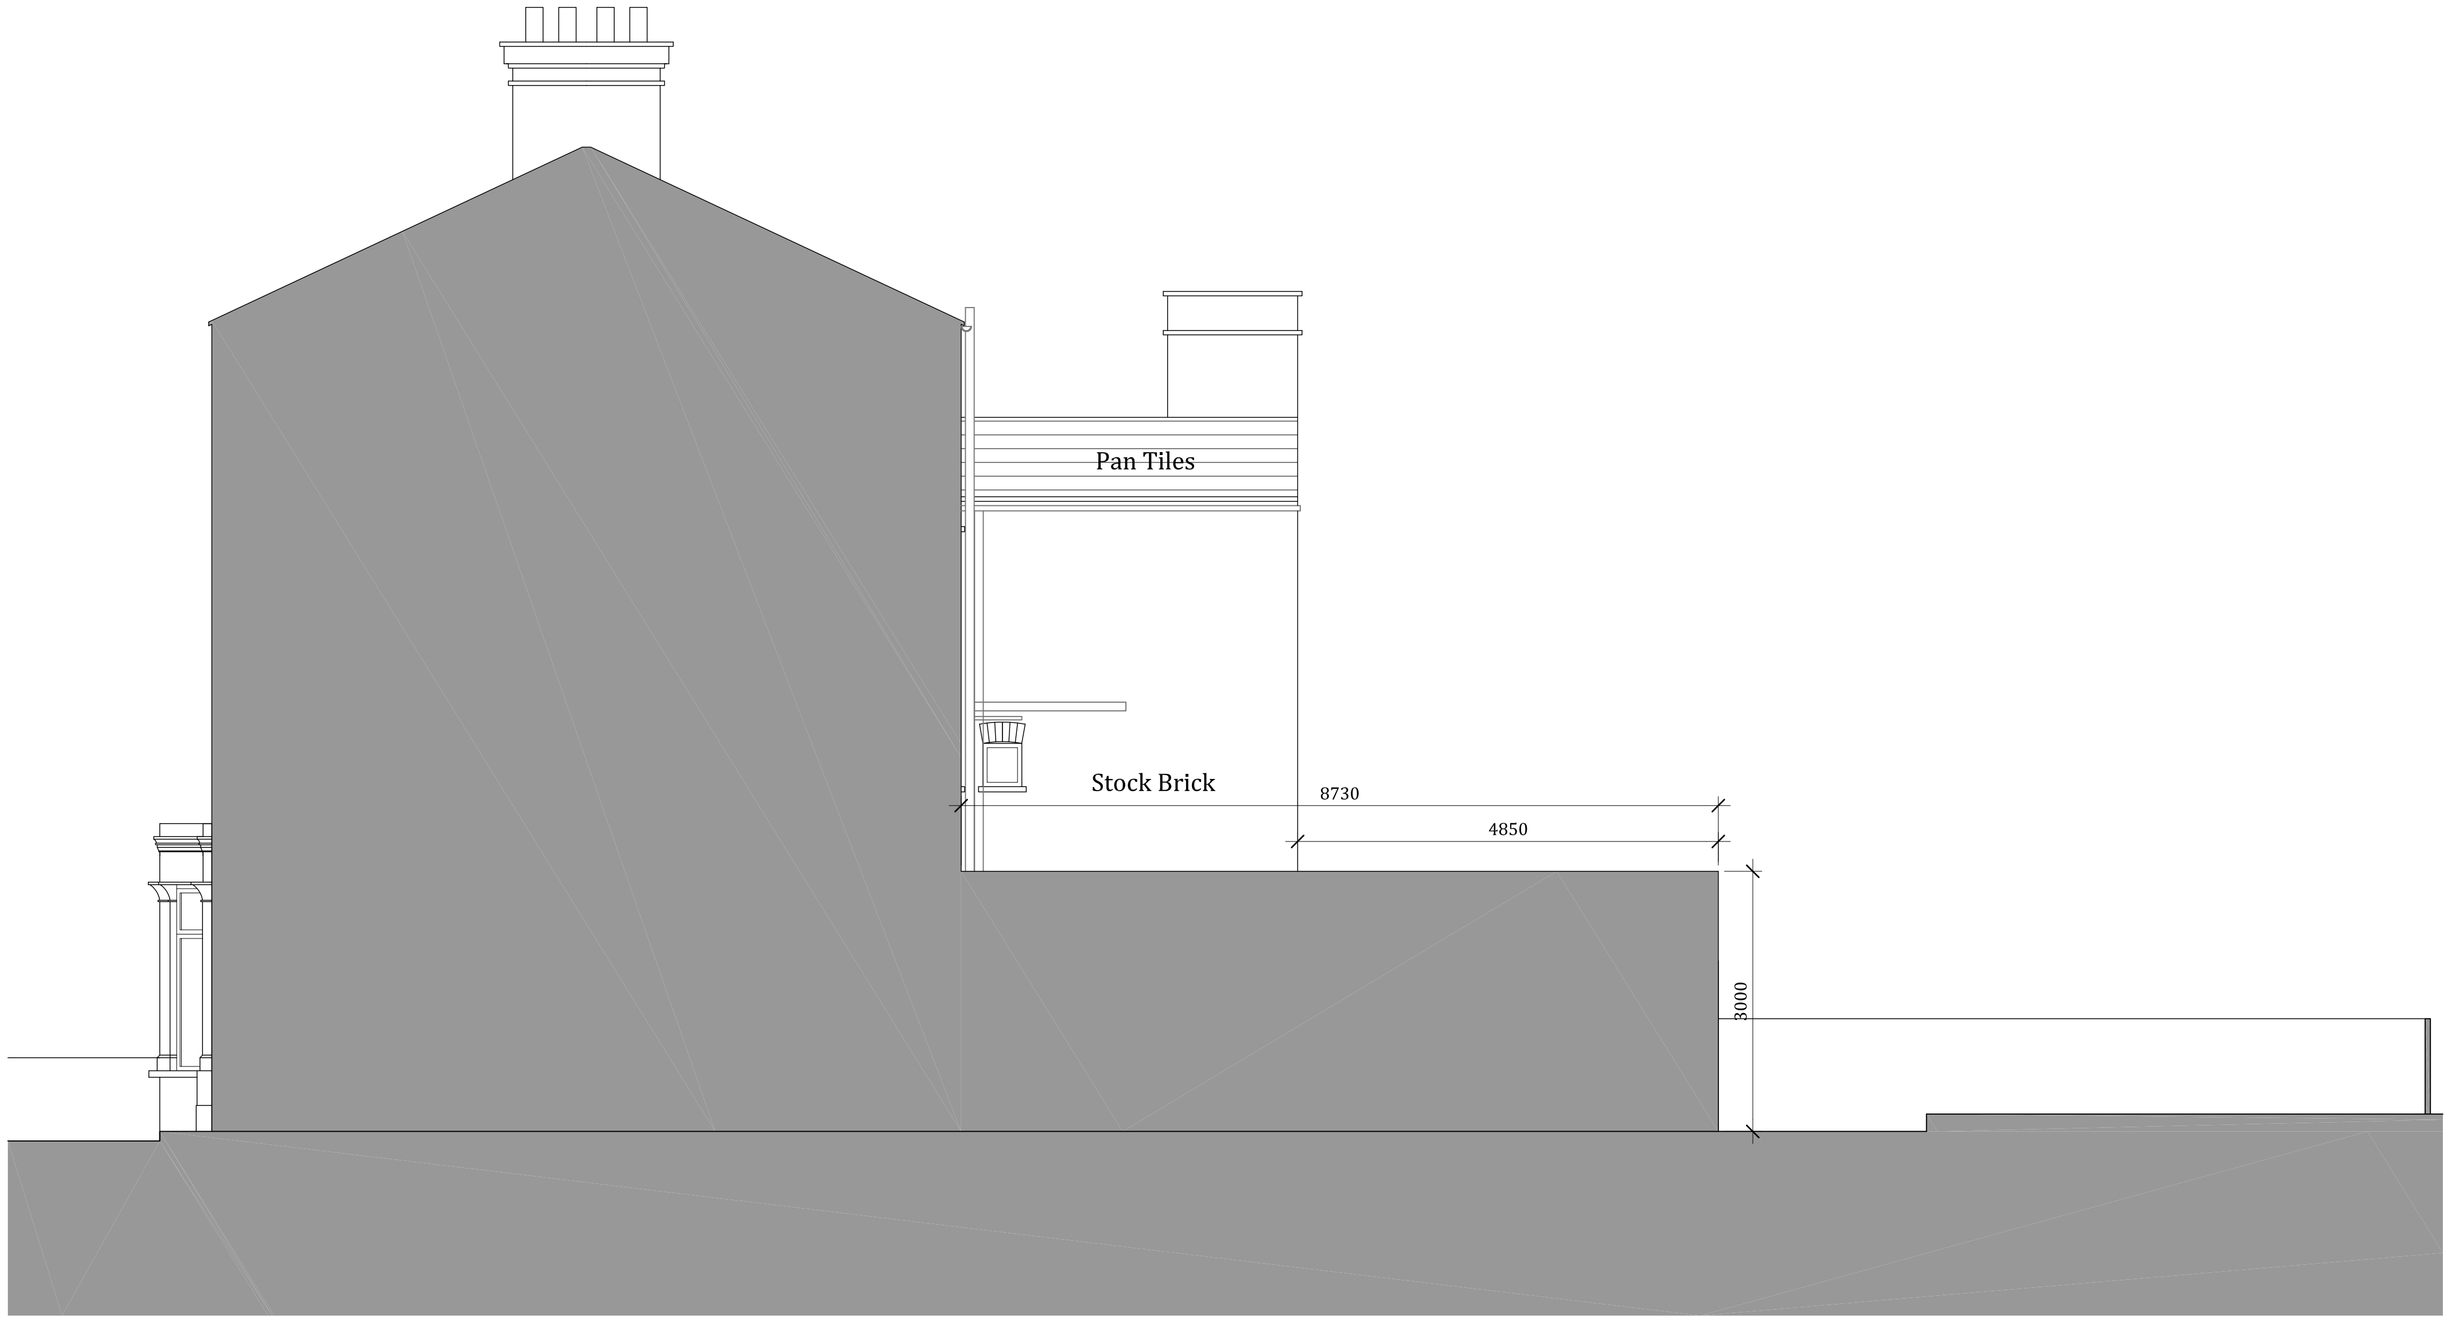

Proposed East Elevation

RevNo	Revision note	Date	Signature	Checked

Copyright 2013 one-world design ltd.

One-world design shall have no responsibility for any use made of this document other than that which it was prepared and issued,

All dimensions should be checked on site. Do not scale From this drawing, Any drawing errors or divergences should be brought to the attention of one-world design at the address shown overleaf.

0 10m

Drawn by	Checked by	Date	File Name	A3 Scale	A1 Scale
NM	CM	30/06/2015	188-21-11	1:100	1:50

one-world design
www.one-worlddesign.co.uk
5 Windward House, Plantation Wharf,
Battersea, London, SW11 3TU

48 Lancaster Road

Proposed Elevations

Edition	Sheet
0	1/1