
DRAWING SCALE: 1:50

1.0 0 METRES 5.0

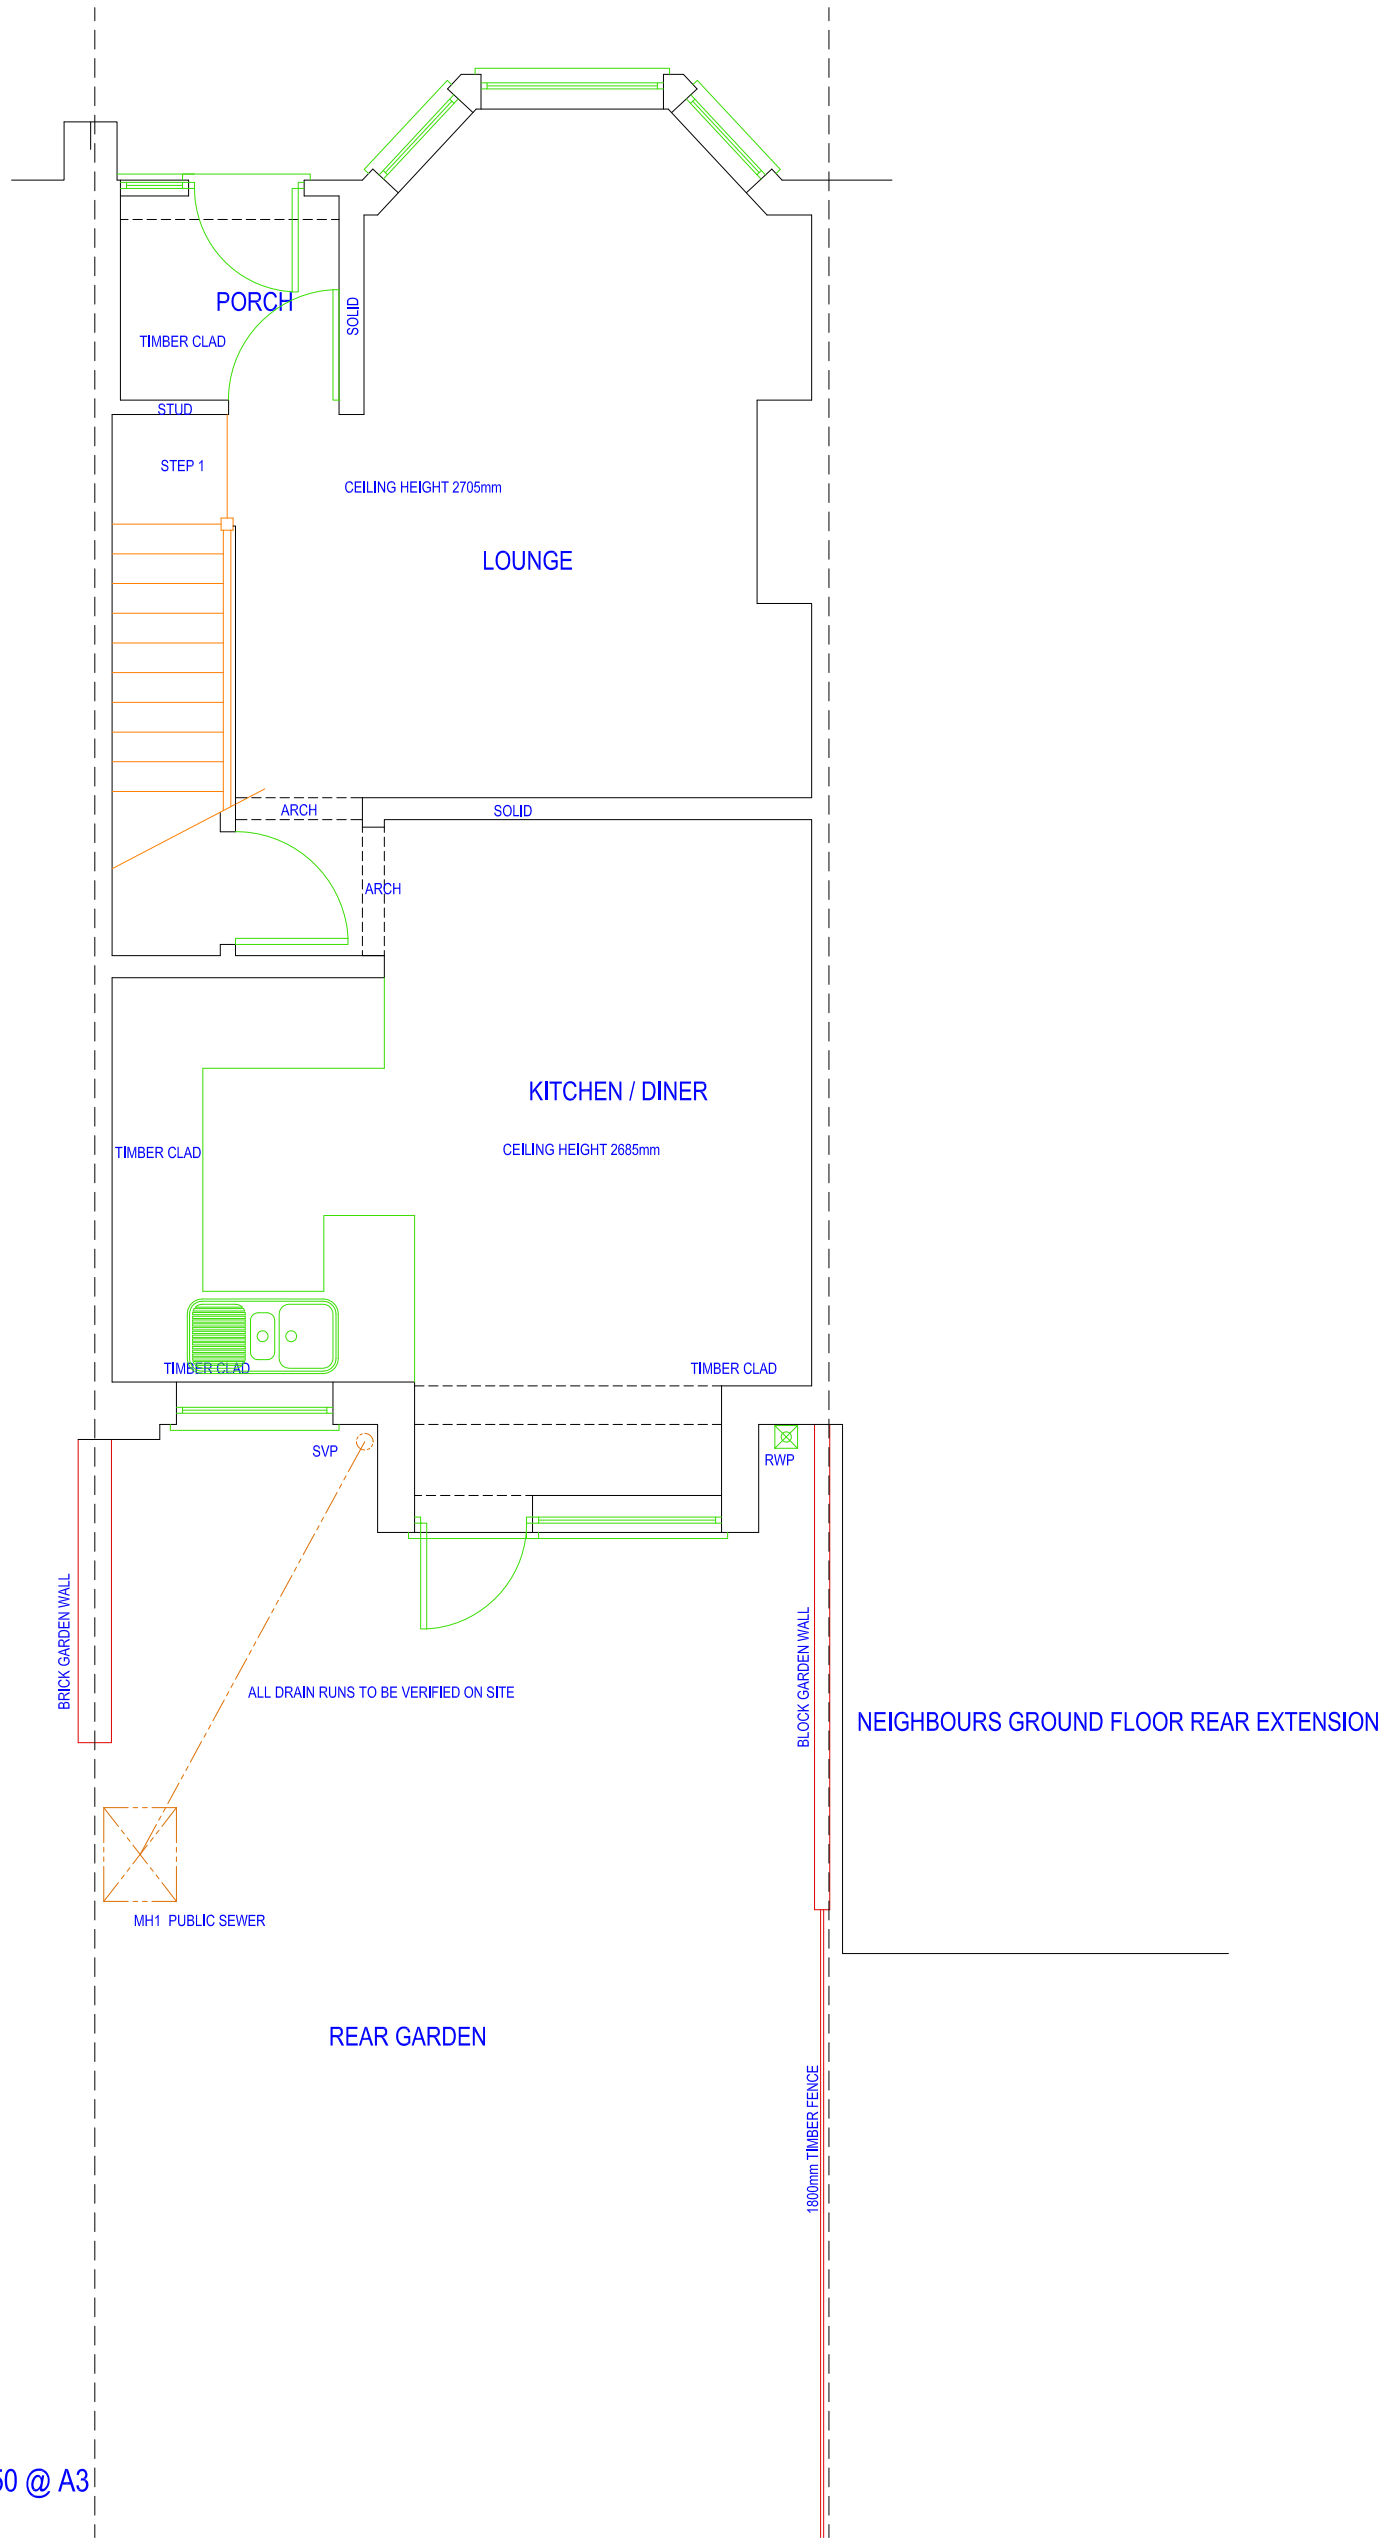

EXISTING GROUND FLOOR PLAN 1:50 @ A3

IF IN DOUBT - ASK
COPYRIGHT AZTECH ARCHITECTURE LTD
RESPONSIBILITY IS NOT ACCEPTED FOR ERRORS MADE BY OTHERS IN SCALING FROM THIS DRAWING
ALL DIMENSIONS, LEVELS AND ANGLES TO BE CHECKED ON SITE BY CONTRACTOR
ALL BOUNDARIES ARE ASSUMED AND WE ACCEPT NO LIABILITY FOR BOUNDARY INACCURACY
YOU ARE REMINDED OF YOUR RESPONSIBILITIES UNDER THE 'PARTY WALL ETC. ACT' 1996 WHERE APPLICABLE

AZTECH
ARCHITECTURE LTD

T:: 0117 907 1465 / 0208 535 1036
T:: 07916 142 691 / 07973 11 44 27
W:: www.123plans.co.uk
E:: mail@123plans.co.uk

CLIENT: MEER
SITE: 56 DUNBAR ROAD, LONDON. N22 5BE

SCHEME: REAR DORMER LOFT CONVERSION
TO BE READ IN CONJUNCTION WITH: AZ-1825-S001
DRAWING NUMBER: AZ-1825-D001
DATE: 29TH JUNE 2015

REVISION: X