


UPPER FLOOR PLAN
EXISTING

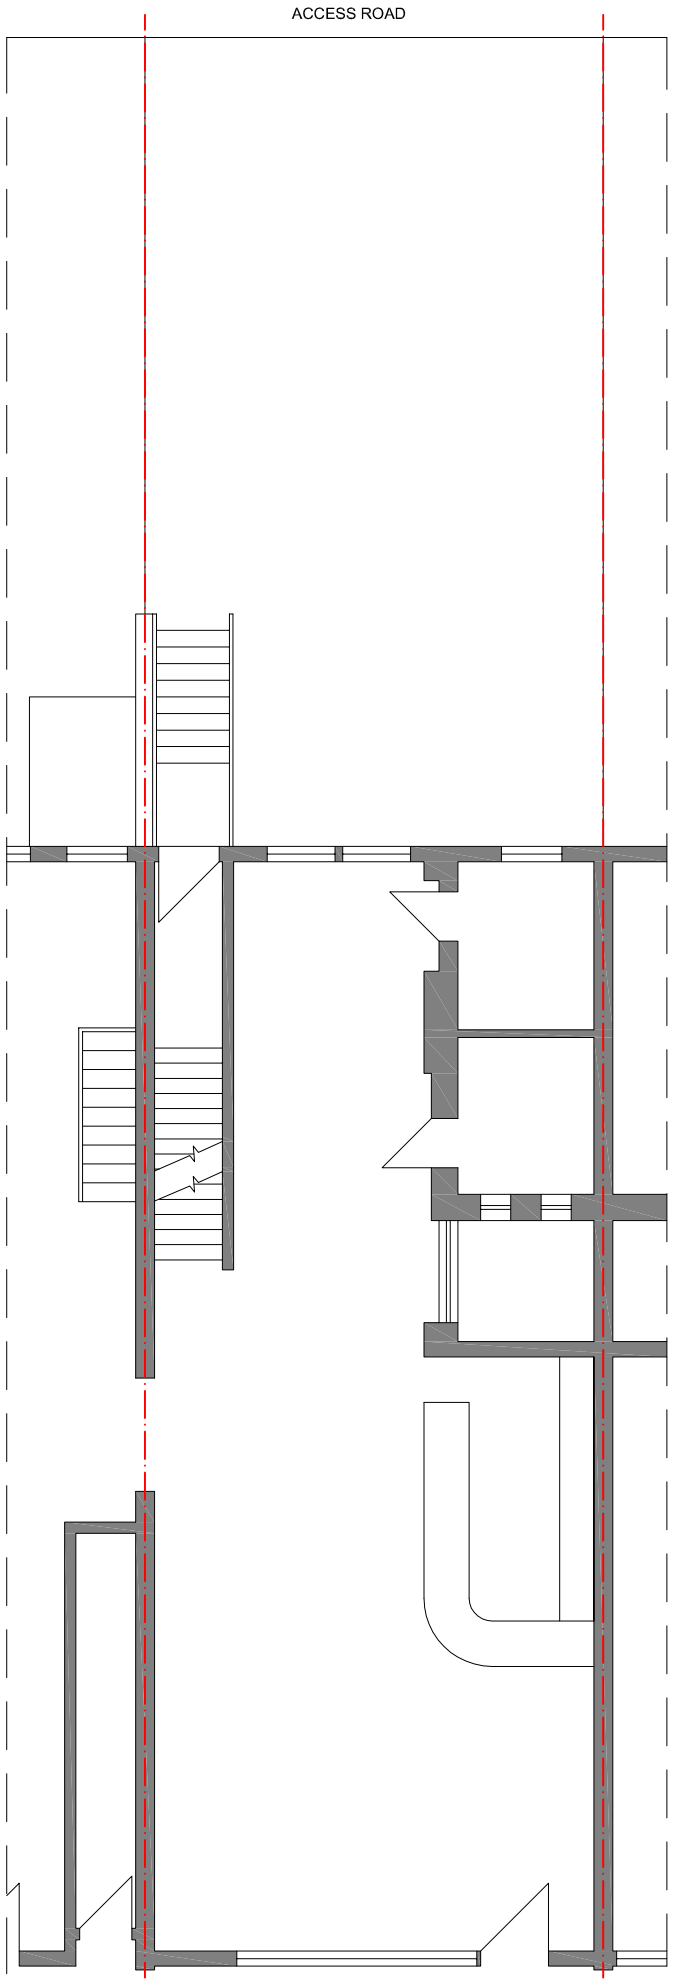



LOWER FLOOR PLAN
EXISTING

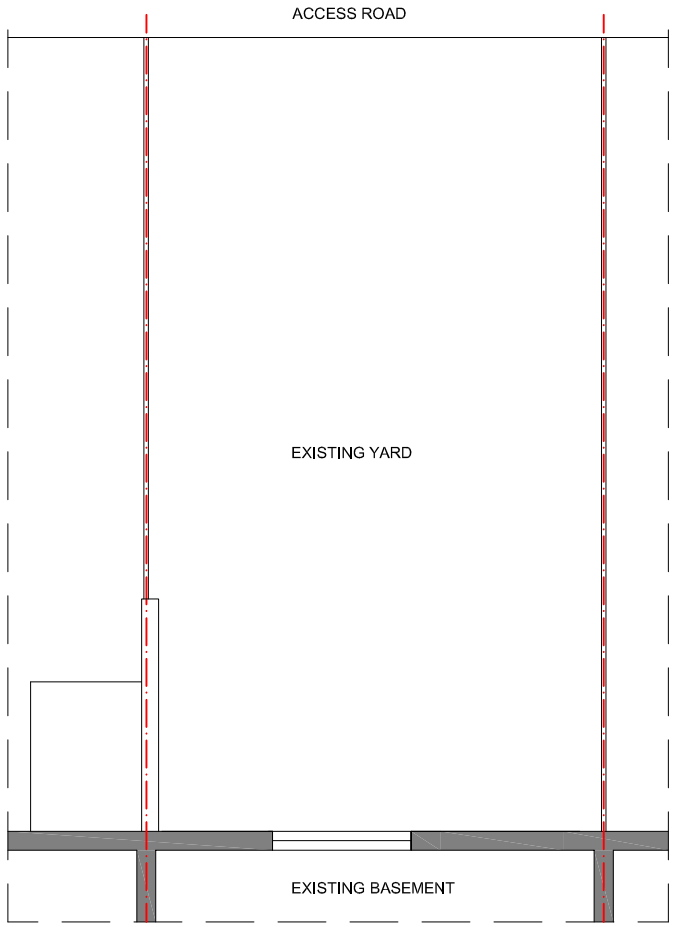


1ST FLOOR PLAN
EXISTING

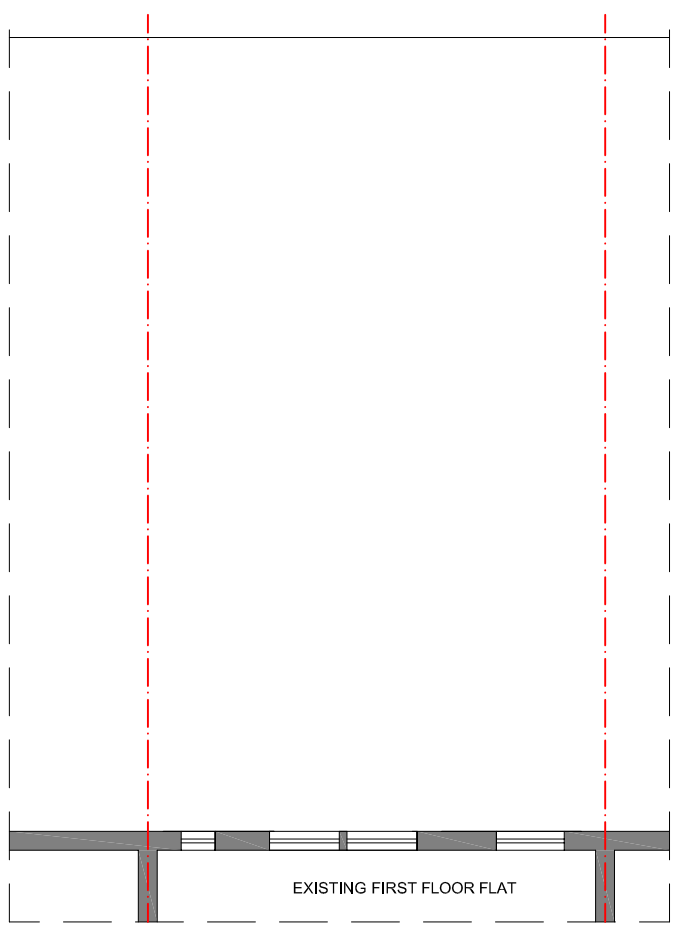

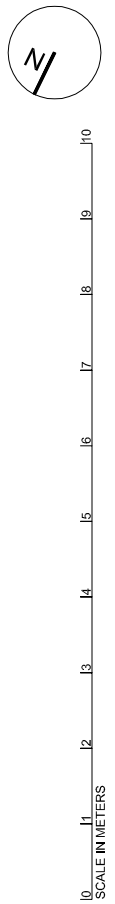

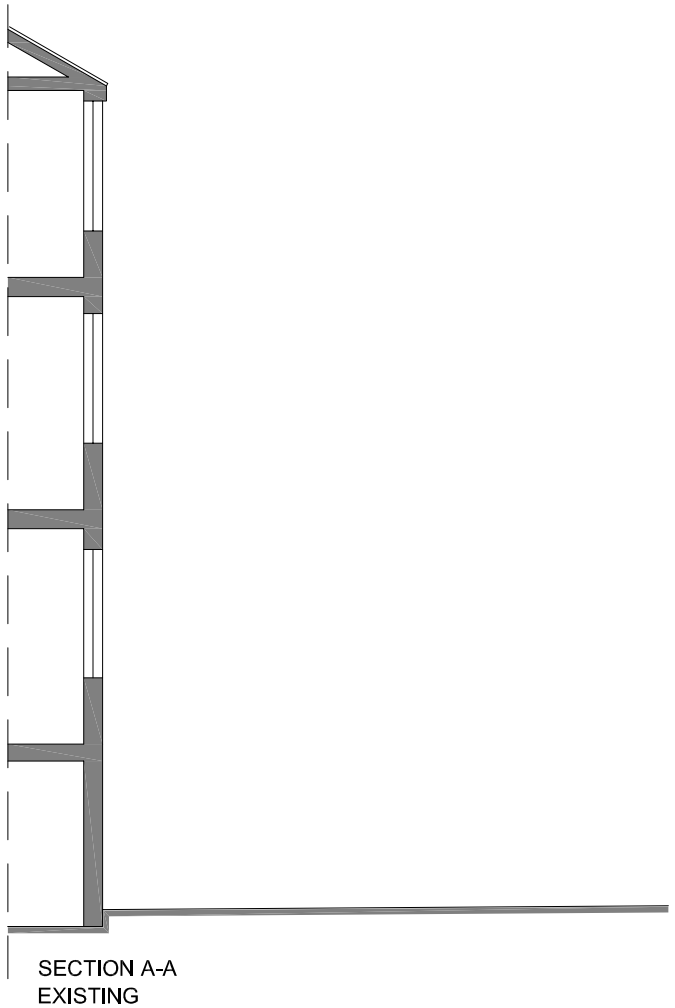

SECTION A-A
EXISTING

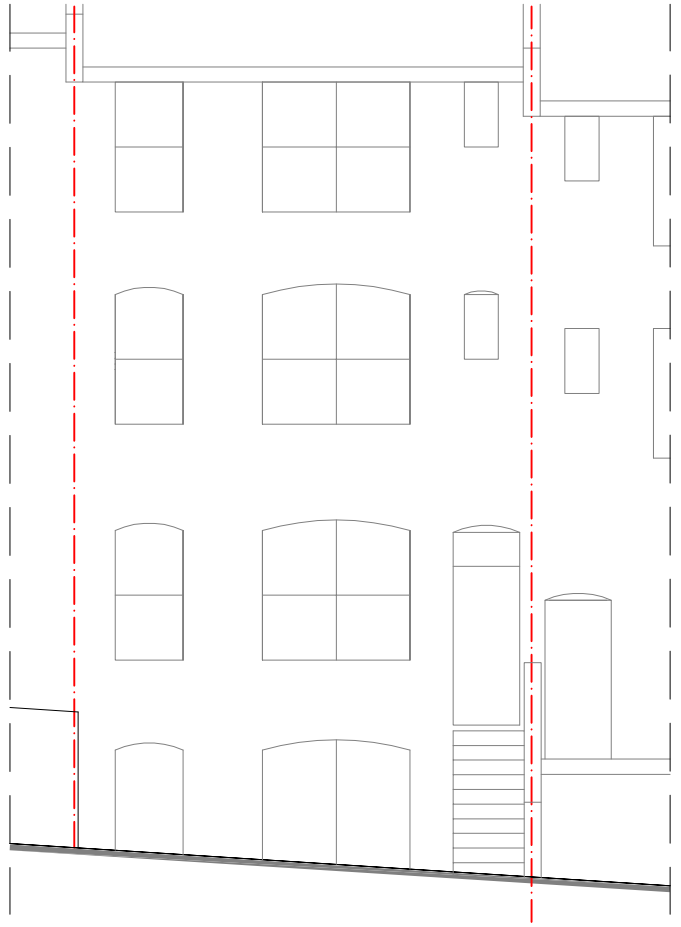

REAR ELEVATION
EXISTING

PROPOSED TWO STOREY EXTENSION
90 ALEXANDRA PARK ROAD, N10 2AE

PLANS AS EXISTING

DRAWING NO.
070/10

Scale: 1:100 @ A3
Date: 07.07.2015

STUDIO LEY
ARCHITECTURE+PLANNING