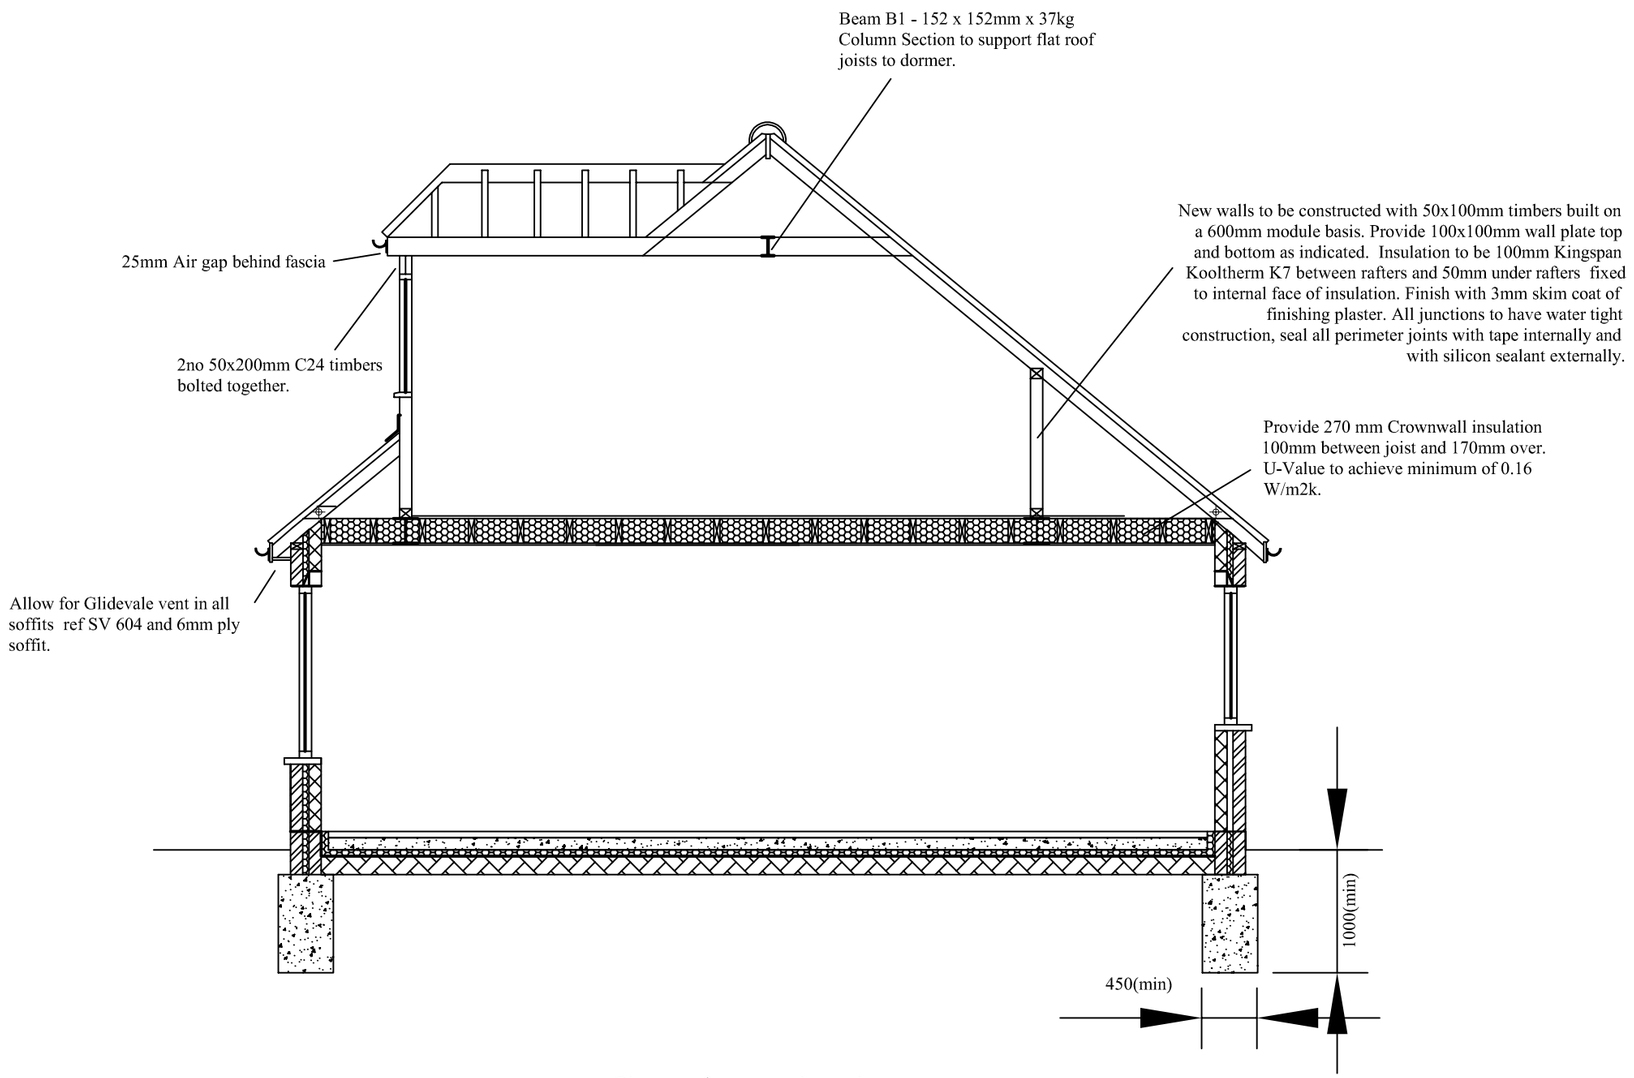

Section A-A

Notes

Scale in Metres
1:50

0
1
2
3

Rev	Date	Details	By
A	18/09/14	Revision A	CE

Project:
New Challet bungalow

Subject:
Section A-A

Client:
37 Baronet Road,
Tottenham, N17 0LY

Drawing N°:	Rev:
ELA/7	A

A3 Scale:	Drawn By:	Job No:	Date:
1:50	CE	0550	18/09/14

ELA design
www.ela-design.co.uk

ELA Design
10 Church Lane
Wormley
Broxbourne
Herts
EN10 6JT

Tel:- 07979510821