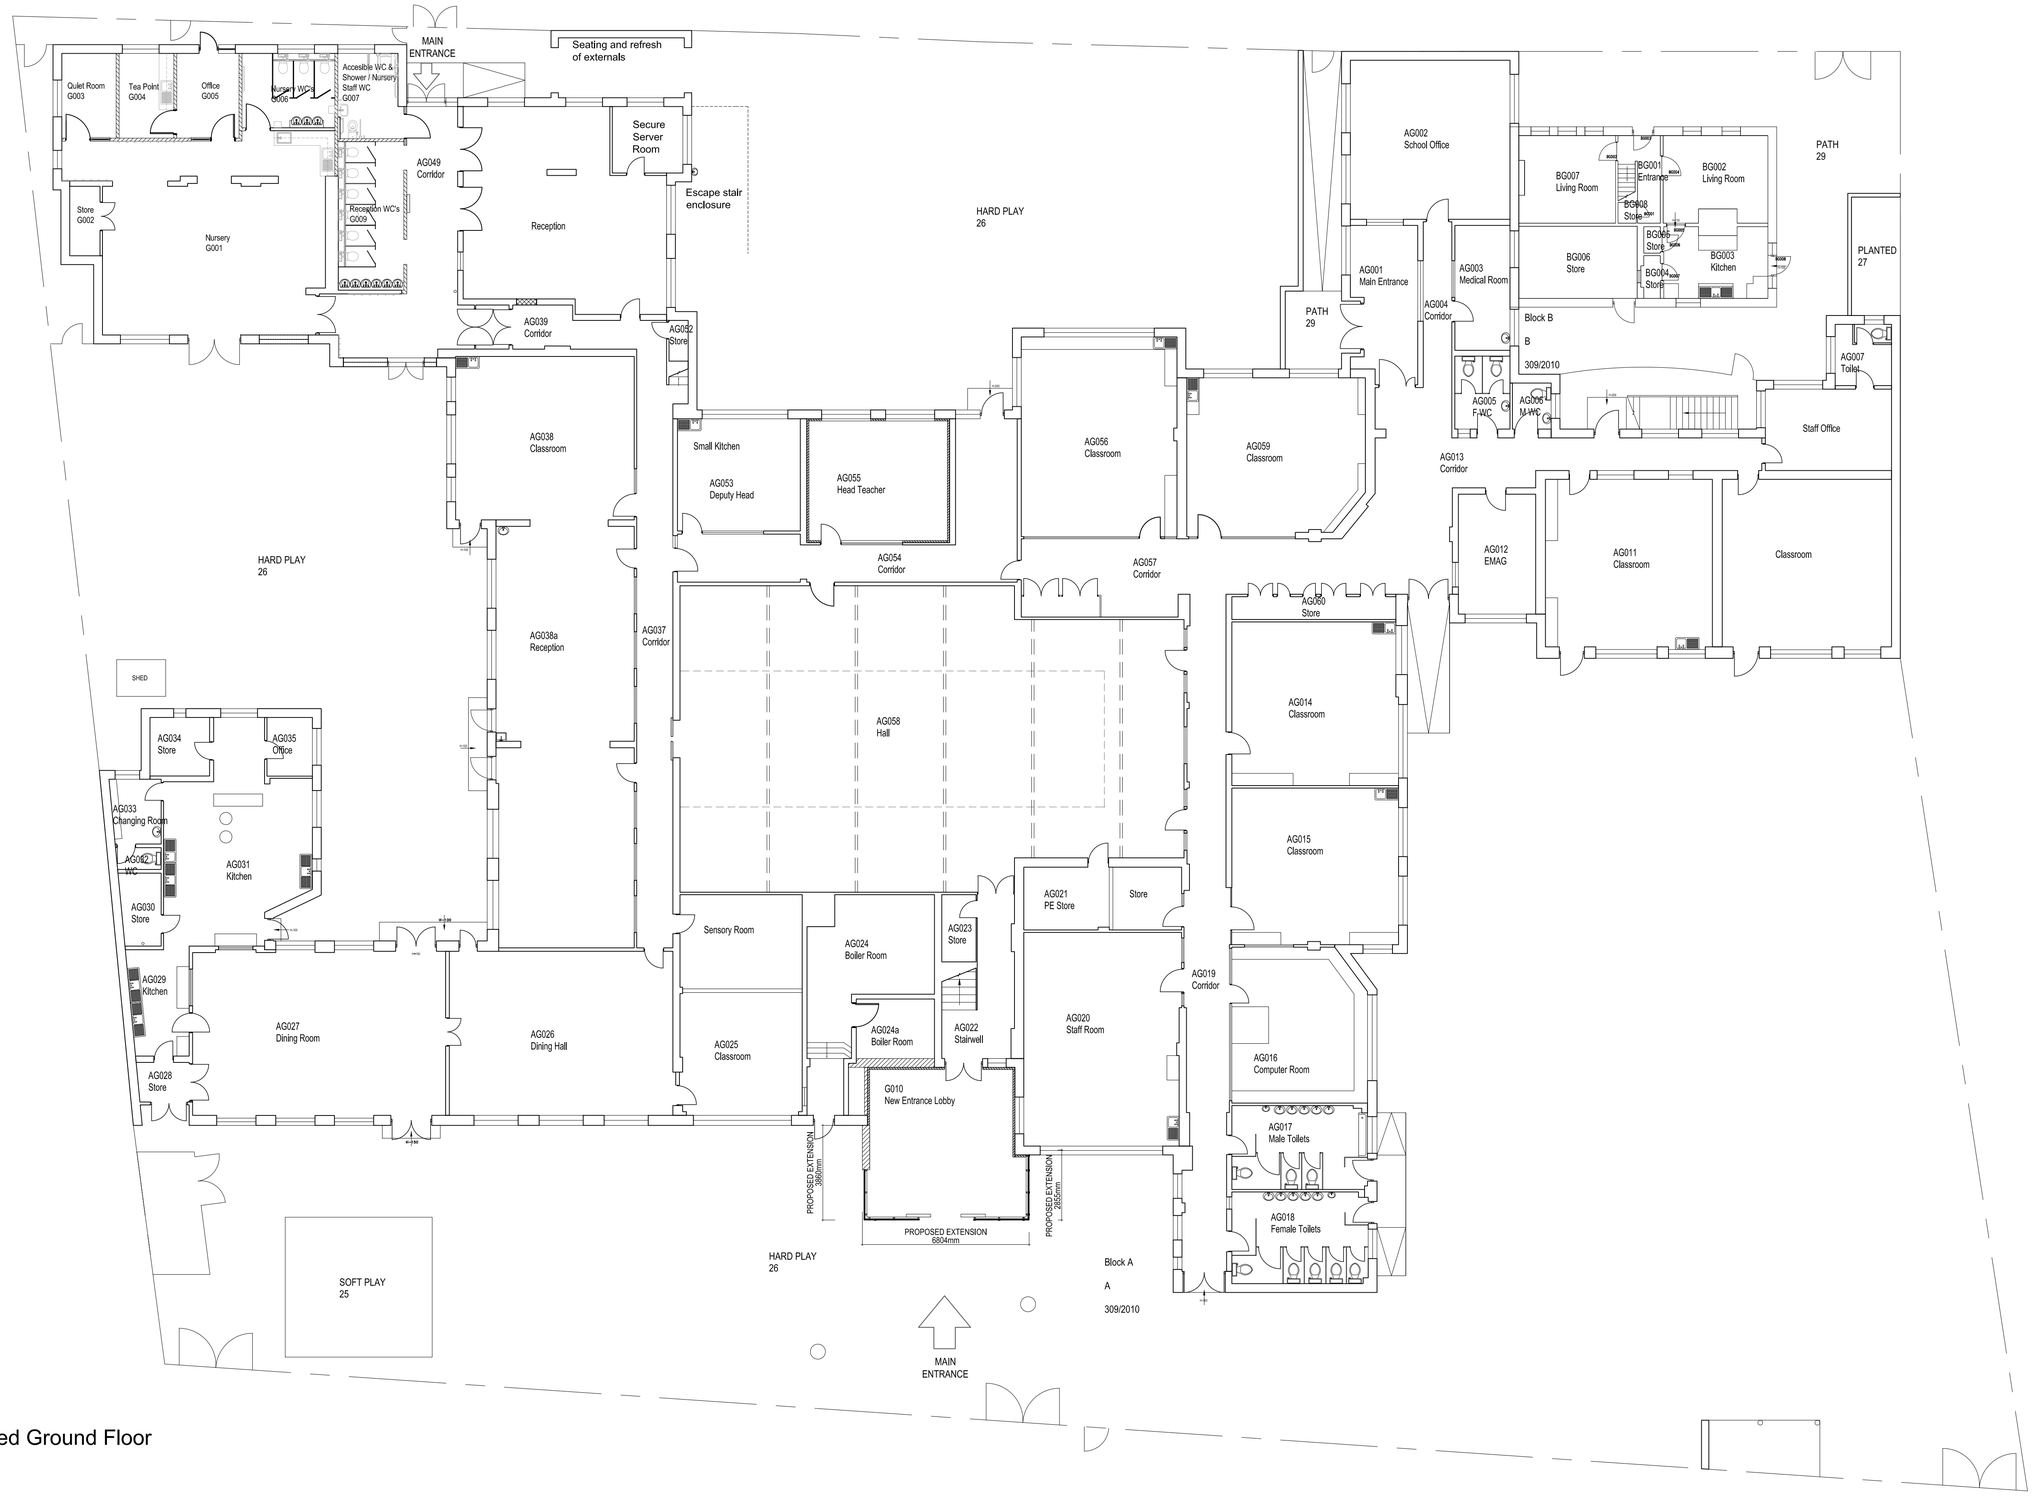


Proposed Ground Floor

Scale 1:125 @ A1

North

metres

0 1 2 3 4 5 6 7 8 9 10

Notes

THIS DRAWING READ IN CONJUNCTION WITH :

INDICATES WALLS TO BE INFILLED AND PAINTED TO MATCH EXISTING, ALL MASONRY WALLS TO BE INFILLED IN ACCORDANCE WITH S.ENG DESIGN AND DETAILS.

INDICATES WALLS TO BE CARRIED OUT IN ACCORDANCE WITH MANUFACTURERS RECOMMENDATIONS.

* REMOVE EXISTING WINDOWS AND INSTALL NEW PPC DOUBLE GLAZED WINDOW SYSTEM (WITH INTEGRAL DOUBLE DOORS WERE SHOWN AND GLAZED SIDE PANELS)

Rev	Description	Date	Dr by	App by
B	Planning Issue	18.06.15	AD	AE
A	Ammendments as rev. cloud following comments received 15.06.15	15.06.15	KS	AE

orig/nal by	date created	Approved by
KS	08.06.15	AE

AHR Architects Ltd
St Mary's Court
21 St Mary's Street
Shrewsbury
SY1 1ED
United Kingdom

T +44(0)174 3283000
F +44(0)174 3232717
E shrewsbury@ahr-global.com
www.ahr-global.com

client: **Harris Academy**

project: **Coleraine Park Primary School**

drawing: **Proposed GF Plan**

project number	scale	
2015.00424.000	1:125	@A1
drawing number	rev	issue status
COL-AHR-1120	B	PLANNING

This drawing is to be read in conjunction with all related drawings. All dimensions must be checked and verified on site before commencing any work or producing shop drawings. The originator should be notified immediately of any discrepancy. This drawing is copyright and remains the property of AHR.