0 1 2 3 4 5m

SCALE 1:100 @ A3

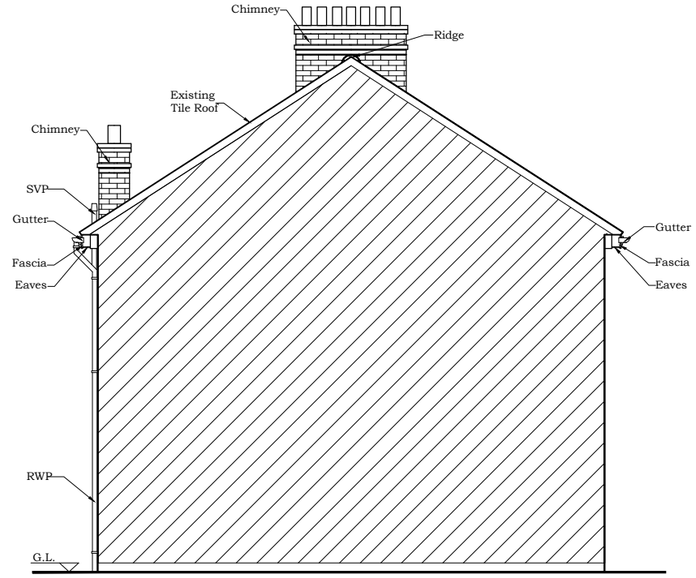

EXISTING SIDE ELEVATION (B)

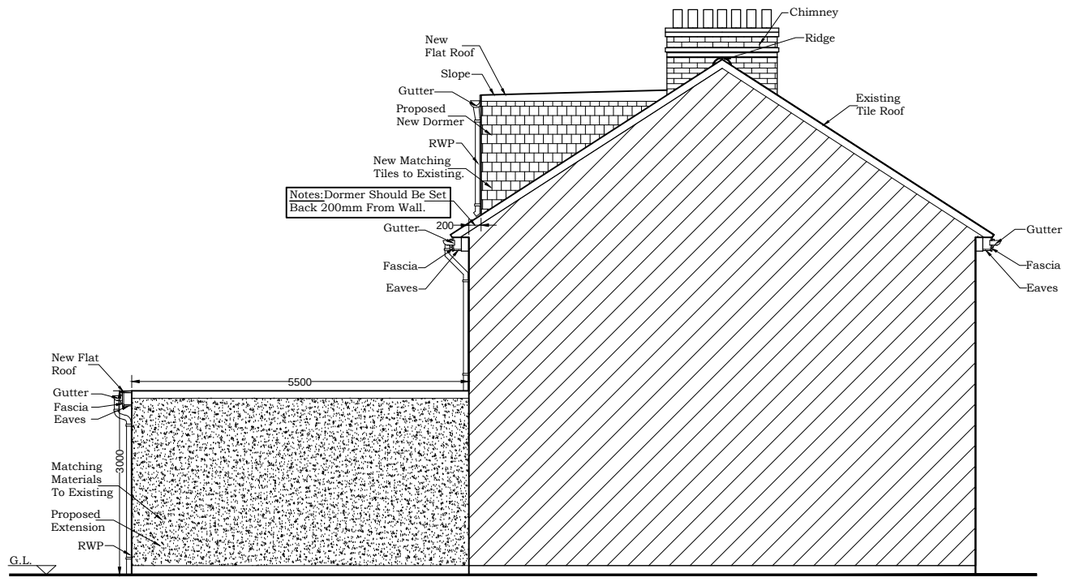

PROPOSED SIDE ELEVATION (B)

NOTE:
ALL DIMENSIONS AND DETAILS TO BE CHECKED BY CONTRACTOR ON SITE BEFORE WORK COMMENCES.
PARTY WALL NOTICE SHOULD BE SERVED BY OWNER.

STRAIGHT ARCH LTD.
ARCHITECTURAL AND STRUCTURAL SERVICES.
TEL: 0788 797 3354
straightarch@yahoo.com

TITLE: - ELEVATIONS

PROJECT : 19 BEDWELL ROAD, LONDON, N17-7AH.

Date: JUNE. 2015

Scale: 1 : 100@A3

Sheet No. B1-07

File No.