

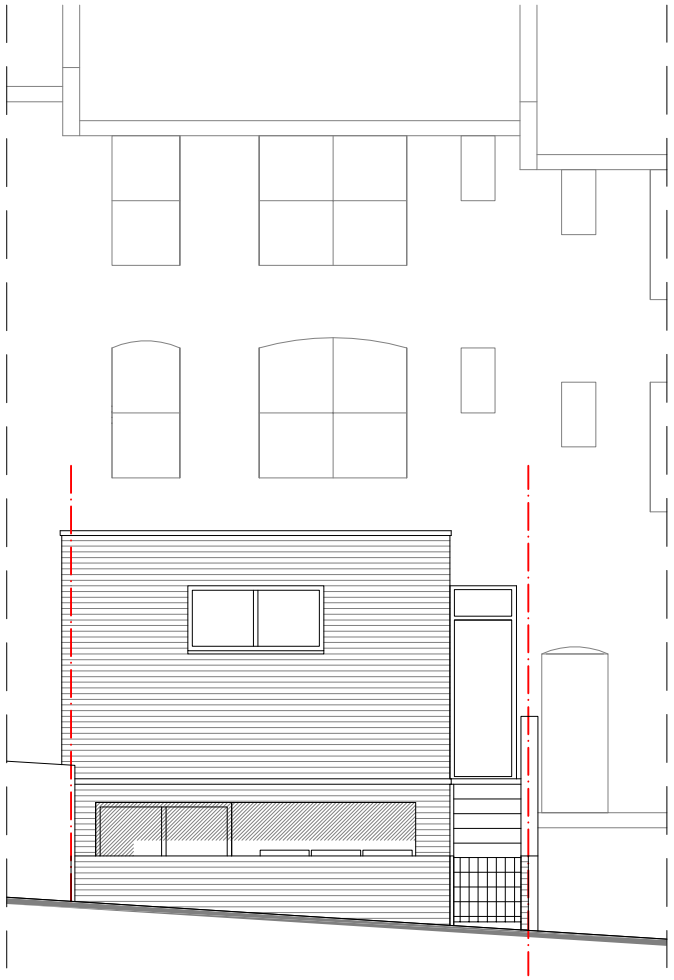



REAR ELEVATION
PROPOSED

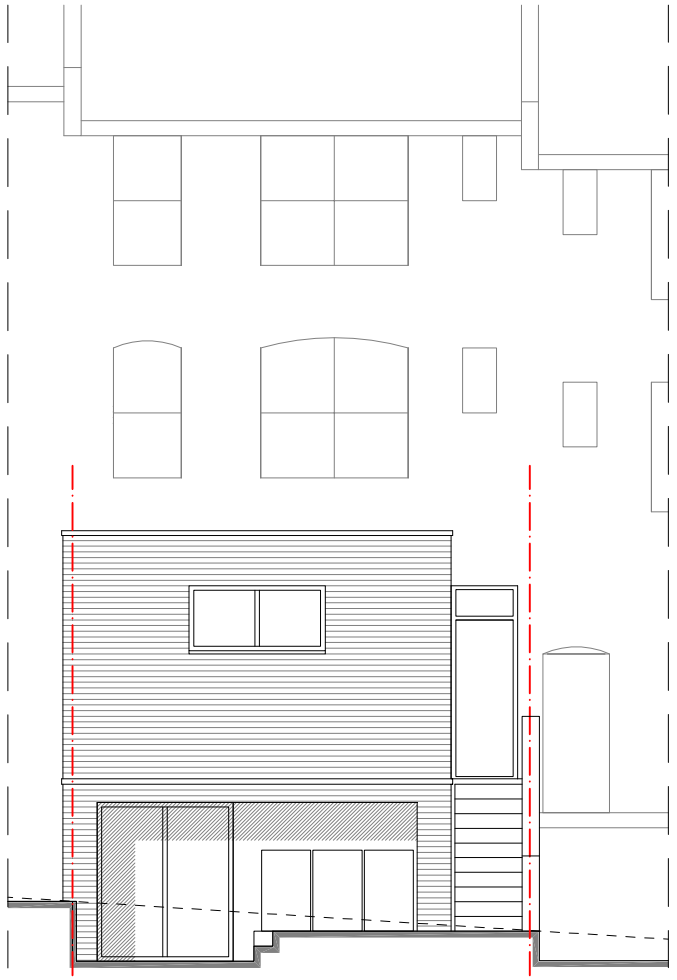


REAR ELEVATION
PROPOSED

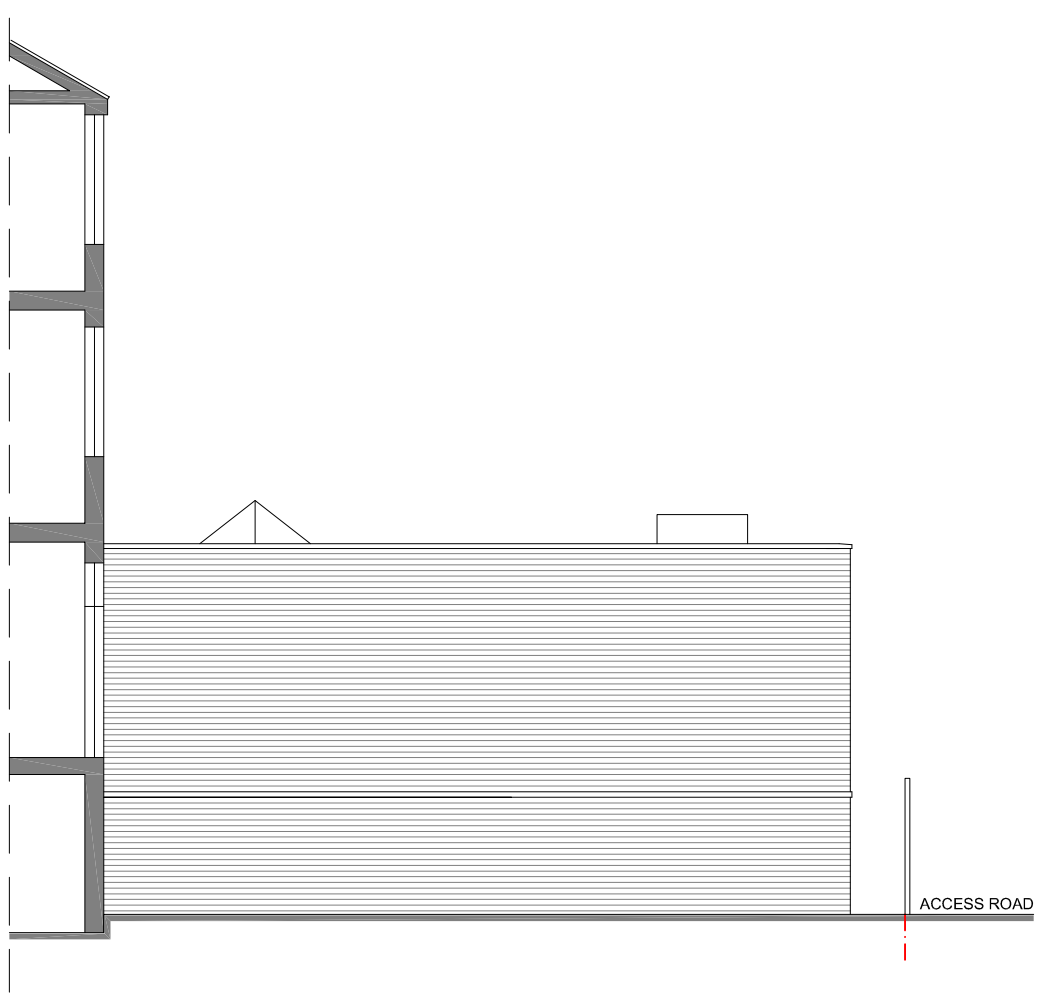

SIDE ELEVATION
PROPOSED

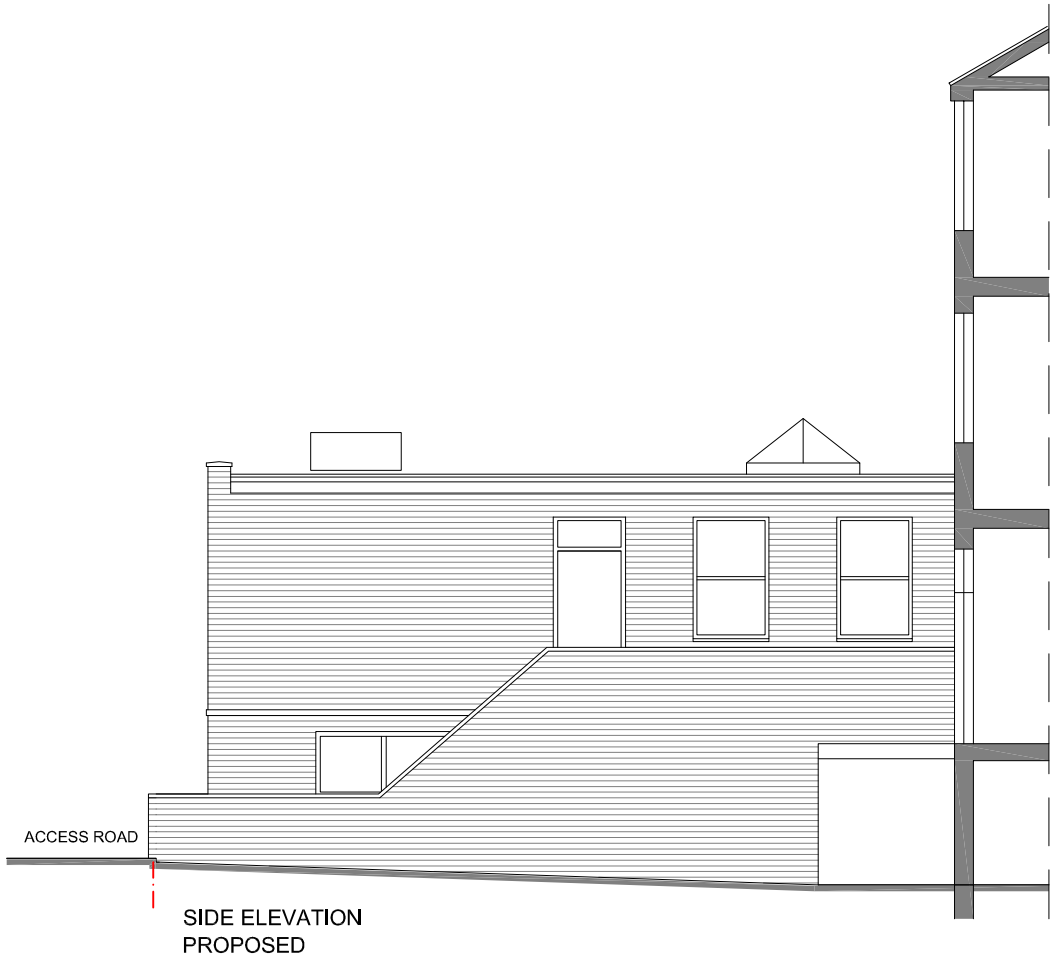

SIDE ELEVATION
PROPOSED

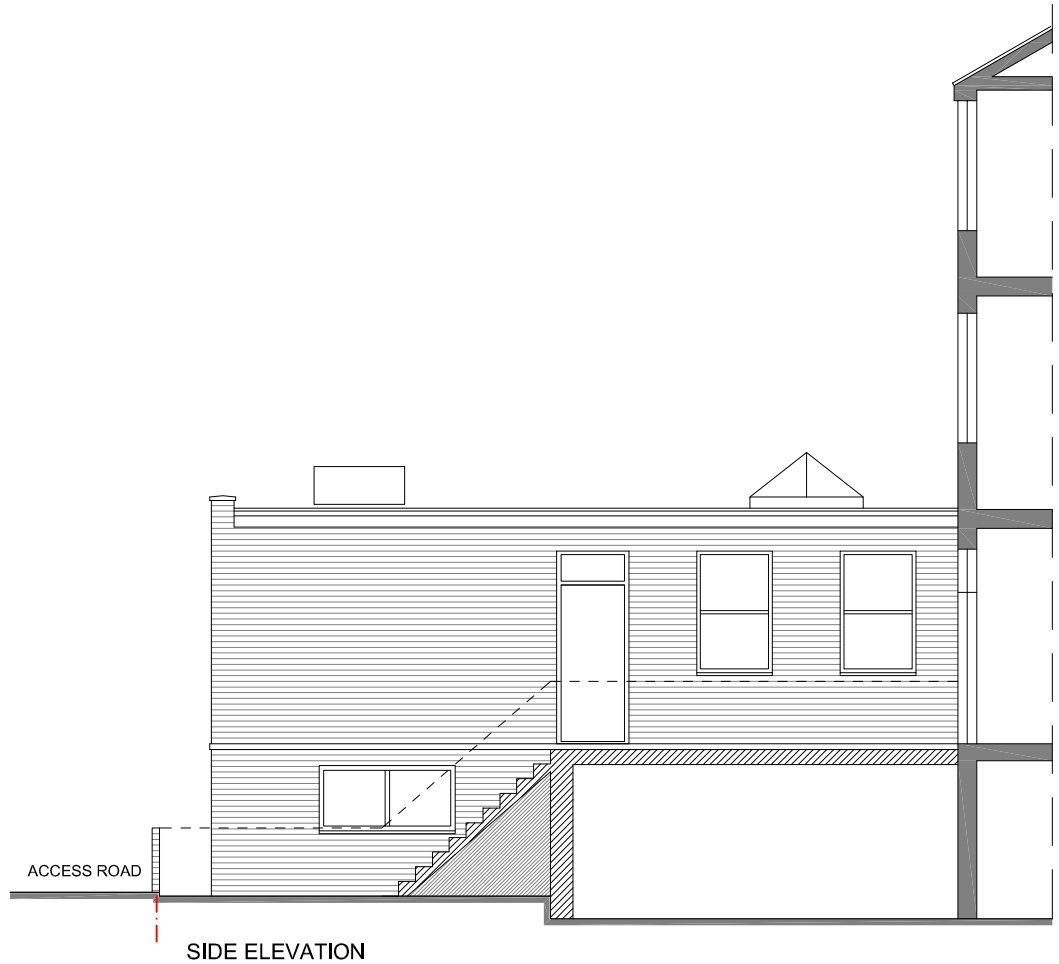

SIDE ELEVATION
PROPOSED

PROPOSED TWO STOREY EXTENSION
90 ALEXANDRA PARK ROAD, N10 2AE

ELEVATIONS AS PROPOSED

DRAWING NO.
070/21-D

Scale: 1:100 @ A3
Date: 07.07.2015

STUDIO LEY
ARCHITECTURE+PLANNING