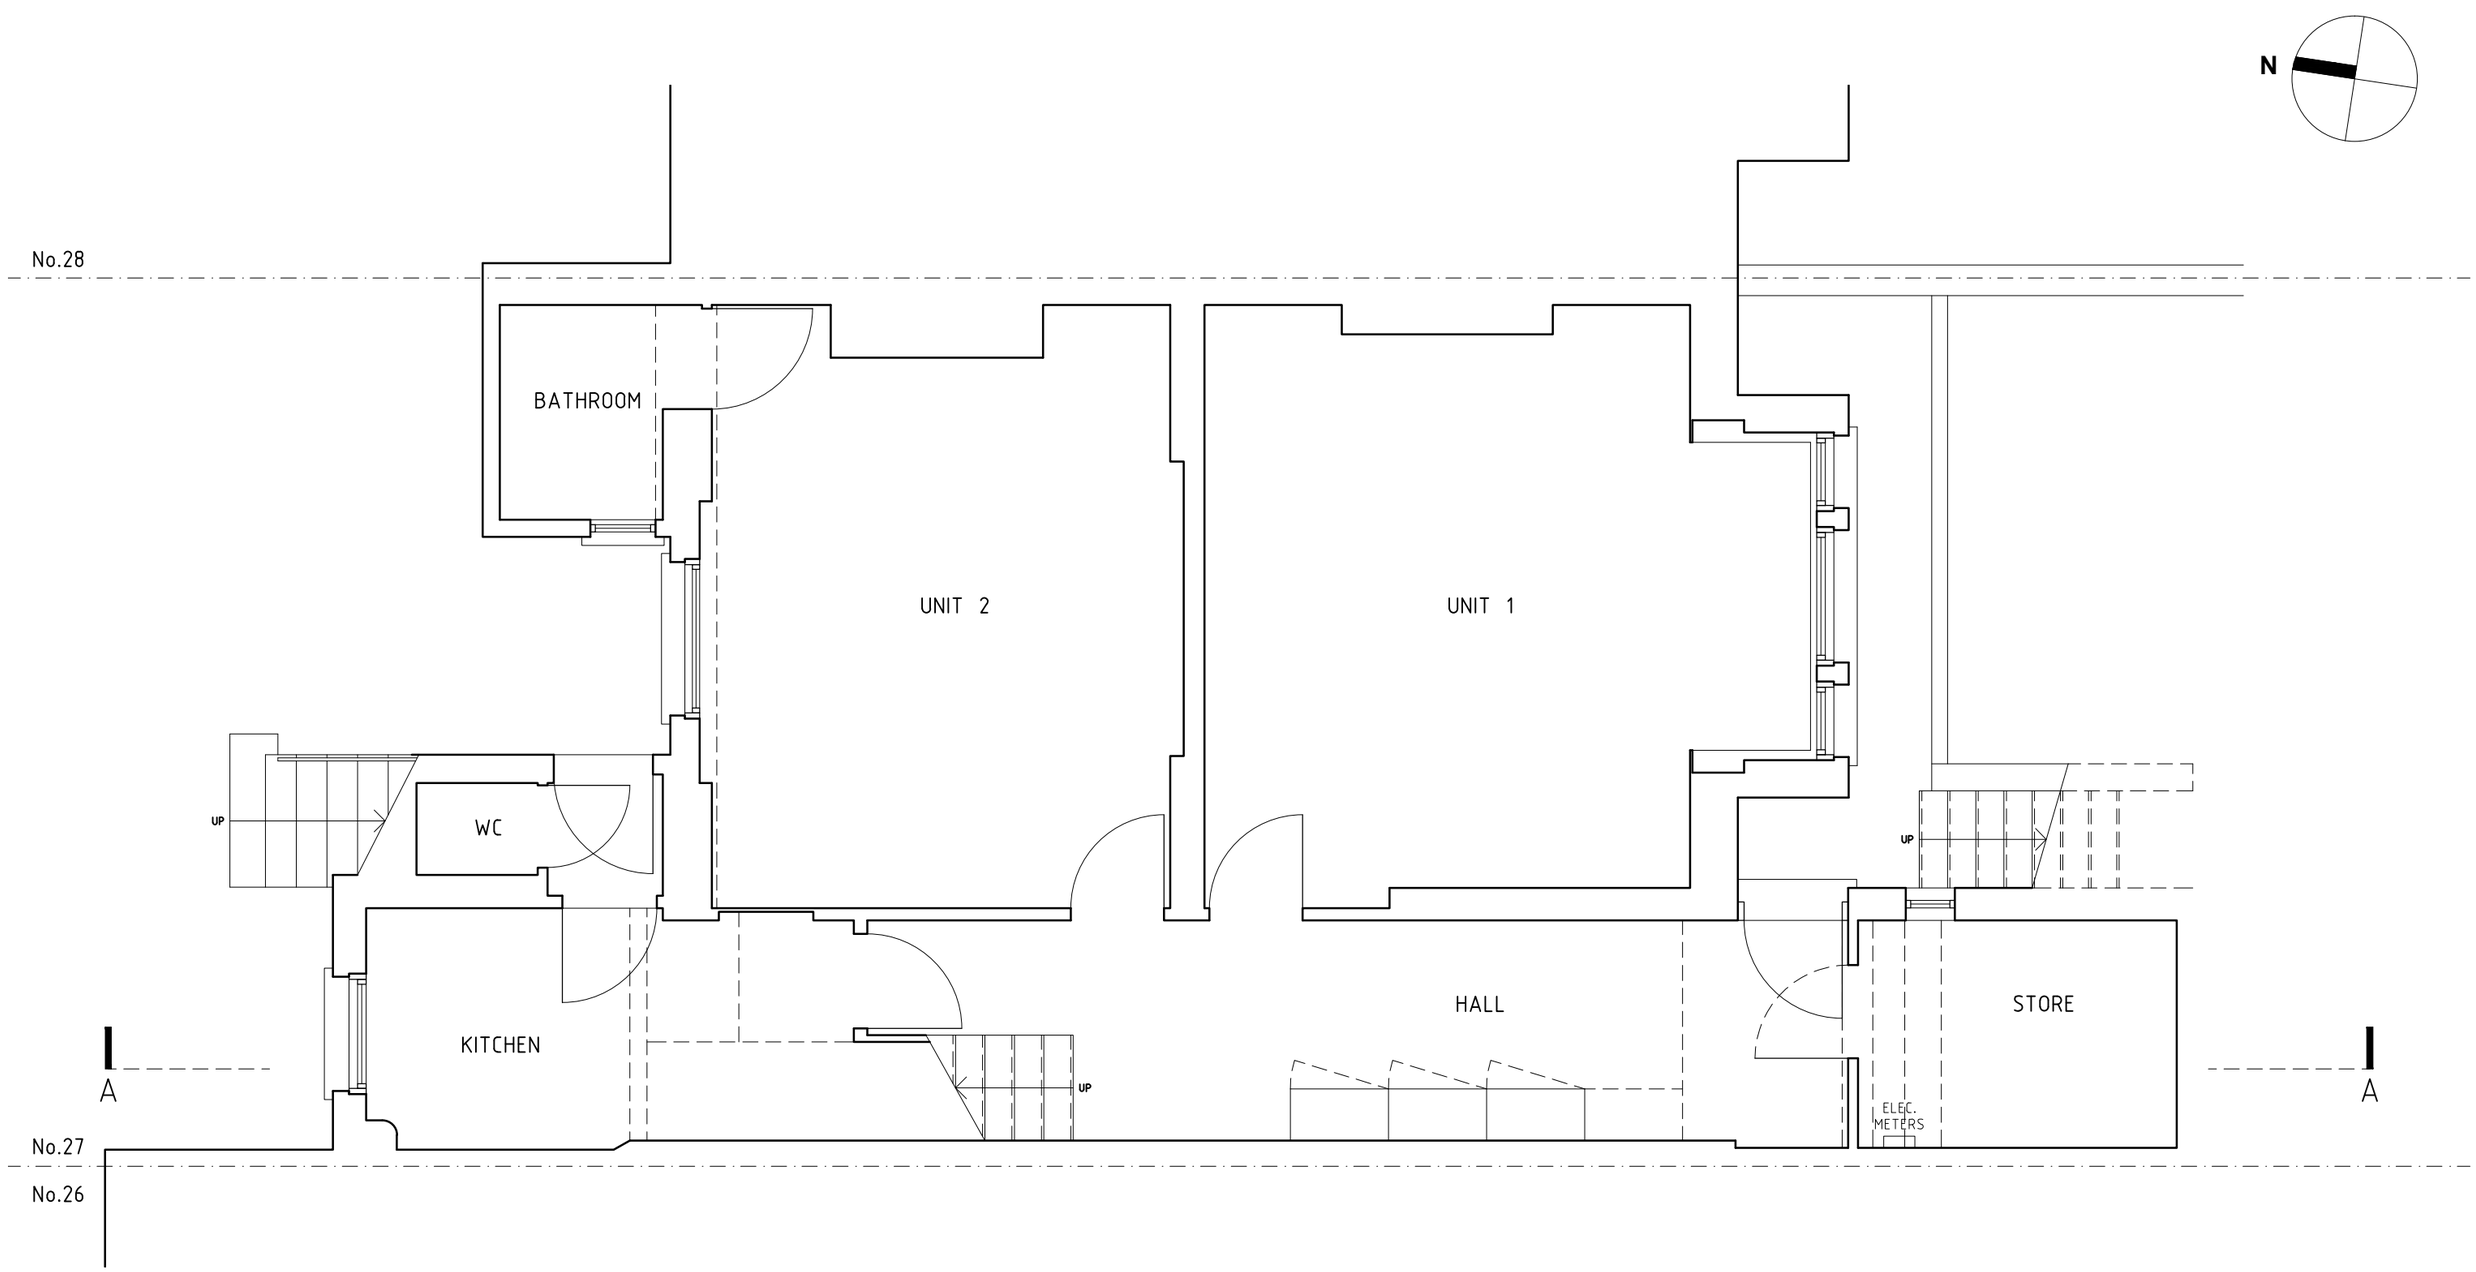



## LOWER GROUND FLOOR LAYOUT (EXISTING)

Scale 1:50 @ A3

0 1m 5m

**Contractors must verify site dimensions and conditions before commencing work or shop drawings.**

The drawing and the concept contained herein remains the property of the copyright holder Amir Shahkamrani and shall not be copied or used in whole or in part without written consent. Any breach of this condition shall be deemed a breach of copyright.

| ISSUE | REVISIONS | DATE |
|---|---|---|
| | | |
| | | |
| | | |
| | | |
| | | |
| | | |
| | | |
| | | |

PROJECT
27 ENDYMION ROAD, LONDON N4 1EE

CONVERSION OF EX. 8 HMOs TO 5 SELF-CONTAINED FLATS, REAR EXTENSION, ROOF MODIFICATION & INTERNAL ALTERATIONS

TITLE
LOWER GROUND FLOOR LAYOUT EXISTING

STRUCTURAL CONSULTANT

COST CONSULTANT

SERVICES CONSULTANT

Amir Shahkamrani
Architecture Design & Construction Project Management

1 Avril Way
Highams Park
London
E4 9HS

m: (07727) 157 065
e: ashahkamrani@yahoo.com

| SCALE: | DATE: | DRWN. BY | CHECKED BY |
|---|---|---|---|
| 1:50 @A3 | JUL 2015 | AS | AS |

| PROJECT NO: | DRAWING No: | REV: |
|---|---|---|
| 15008 | E(1-)01 | - |