
PLEASE NOTE.
ROOFLIGHT POSITIONS ARE APPROXIMATE ONLY AND A FULL ROOF SURVEY NEEDS TO BE CARRIED OUT

REFER TO SCOPE OF WORKS FOR ADDITIONAL WORKS.

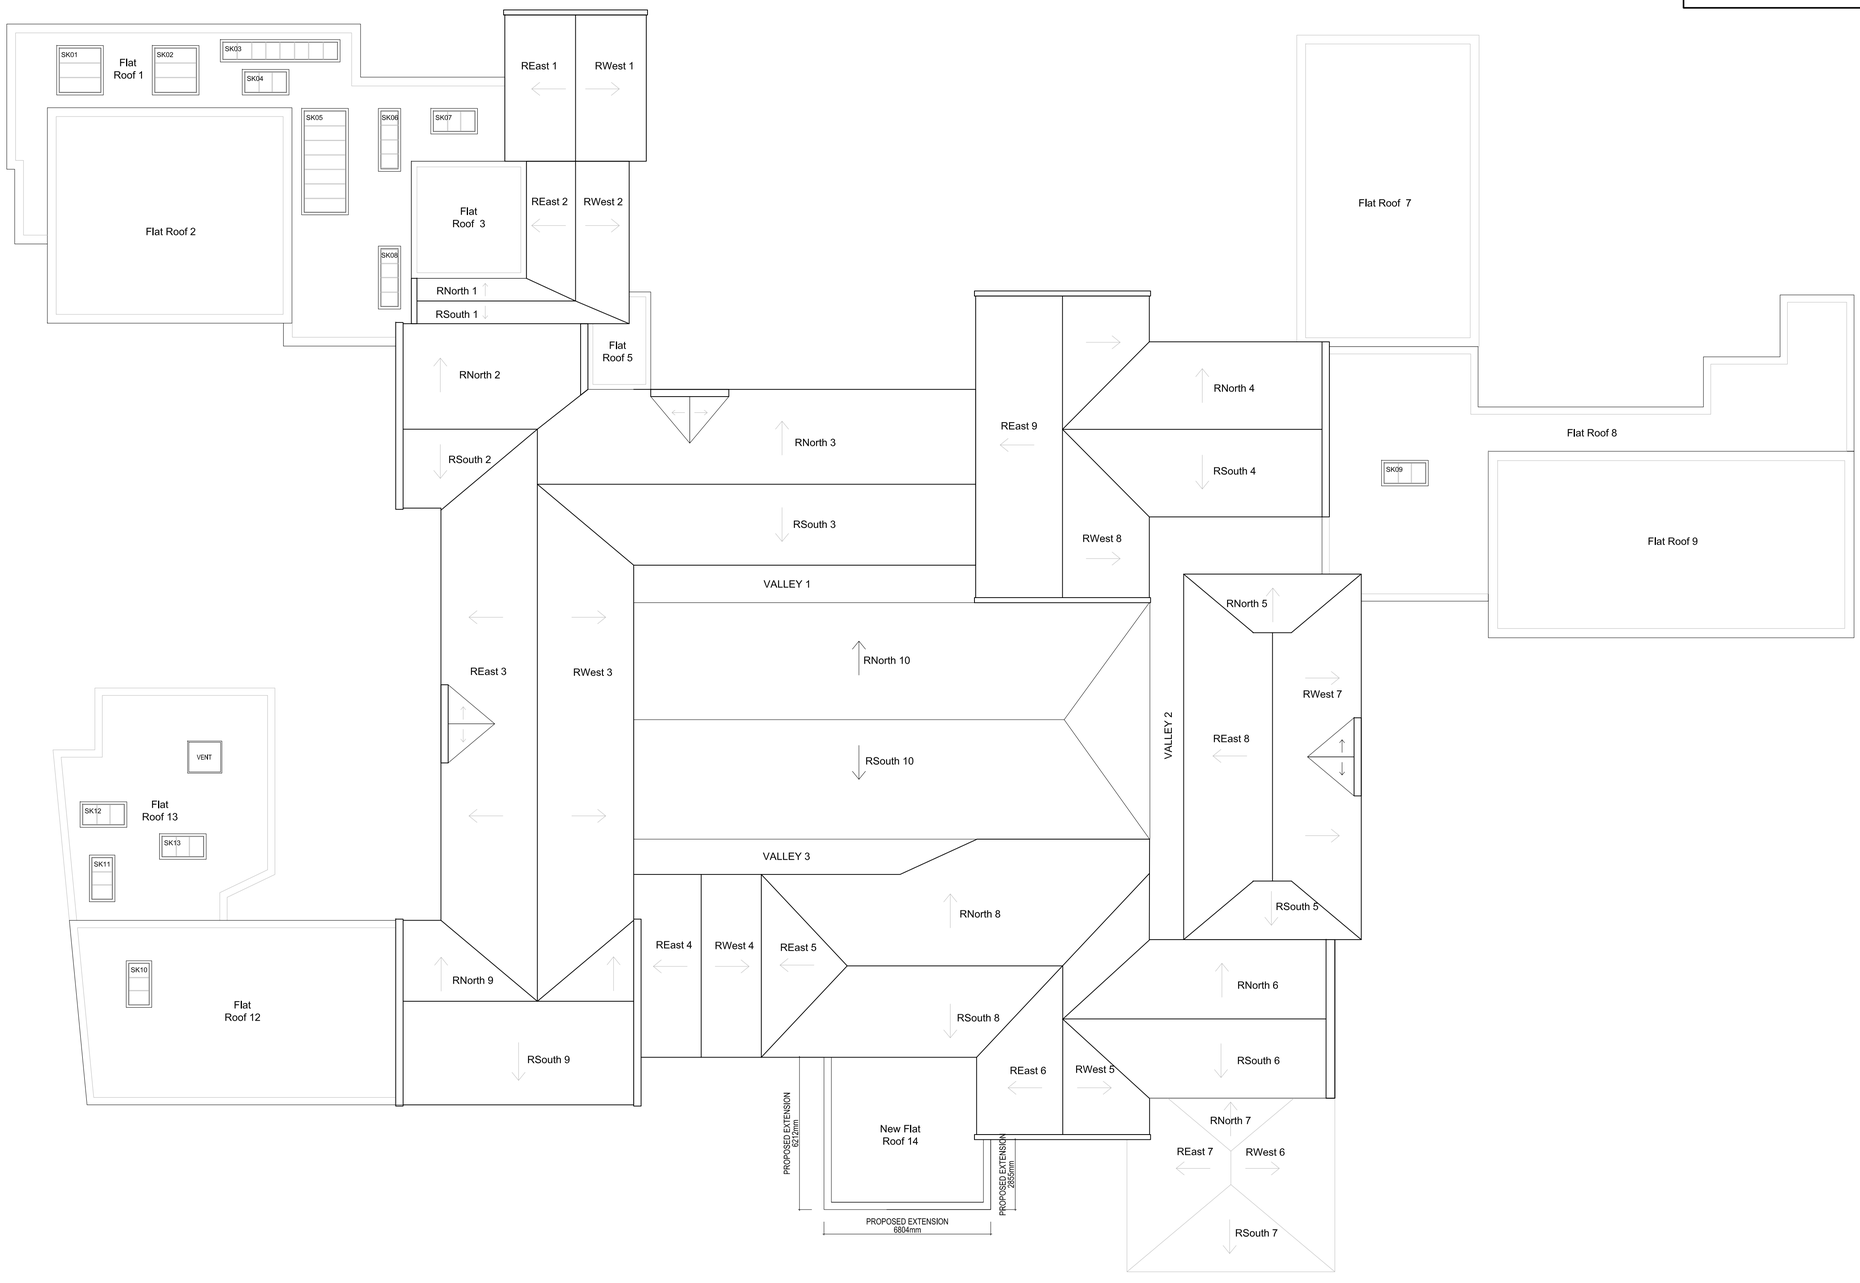

Proposed Roof Plan

Scale 1:125 @ A1

North

metres

0 1 2 3 4 5 6 7 8 9 10

Notes

THIS DRAWING READ IN CONJUNCTION WITH :

Rev	Description	Date	Dr by	App by
A	Planning Issue	18.06.15	AD	AE

originall by	date created	Approved by
KS	04.06.15	AE

AHR Architects Ltd
St Mary's Court
21 St Mary's Street
Shrewsbury
SY1 1ED
United Kingdom

T +44(0)174 3283000
F +44(0)174 3232717
E shrewsbury@ahr-global.com
www.ahr-global.com

client
Harris Academy

project
Colerain Park Primary School

drawing
Proposed Roof Plan

project number	scale	
2015.00424.000	1:125	@A1
drawing number	rev	issue status
COL-AHR-1122	A	PLANNING

This drawing is to be read in conjunction with all related drawings. All dimensions must be checked and vertified on site before commencing any work or producing shop drawings. The originator should be notified immediately of any discrepancy. This drawing is copyright and remains the property of AHR.